

© STRINGENT COPYRIGHT

This drawing has been produced for
Mr Rudra Mishra


Mr Rudra Mishra

and prepared for submission as part of any statutory Applications. It is not intended for use by any other person or for any other building project or purpose without prior permission from Toldfield Architects Ltd.


permission from Toldfield Architects Ltd.

permission from Toldfield Architects Ltd.

permission from Toldfield Architects Ltd

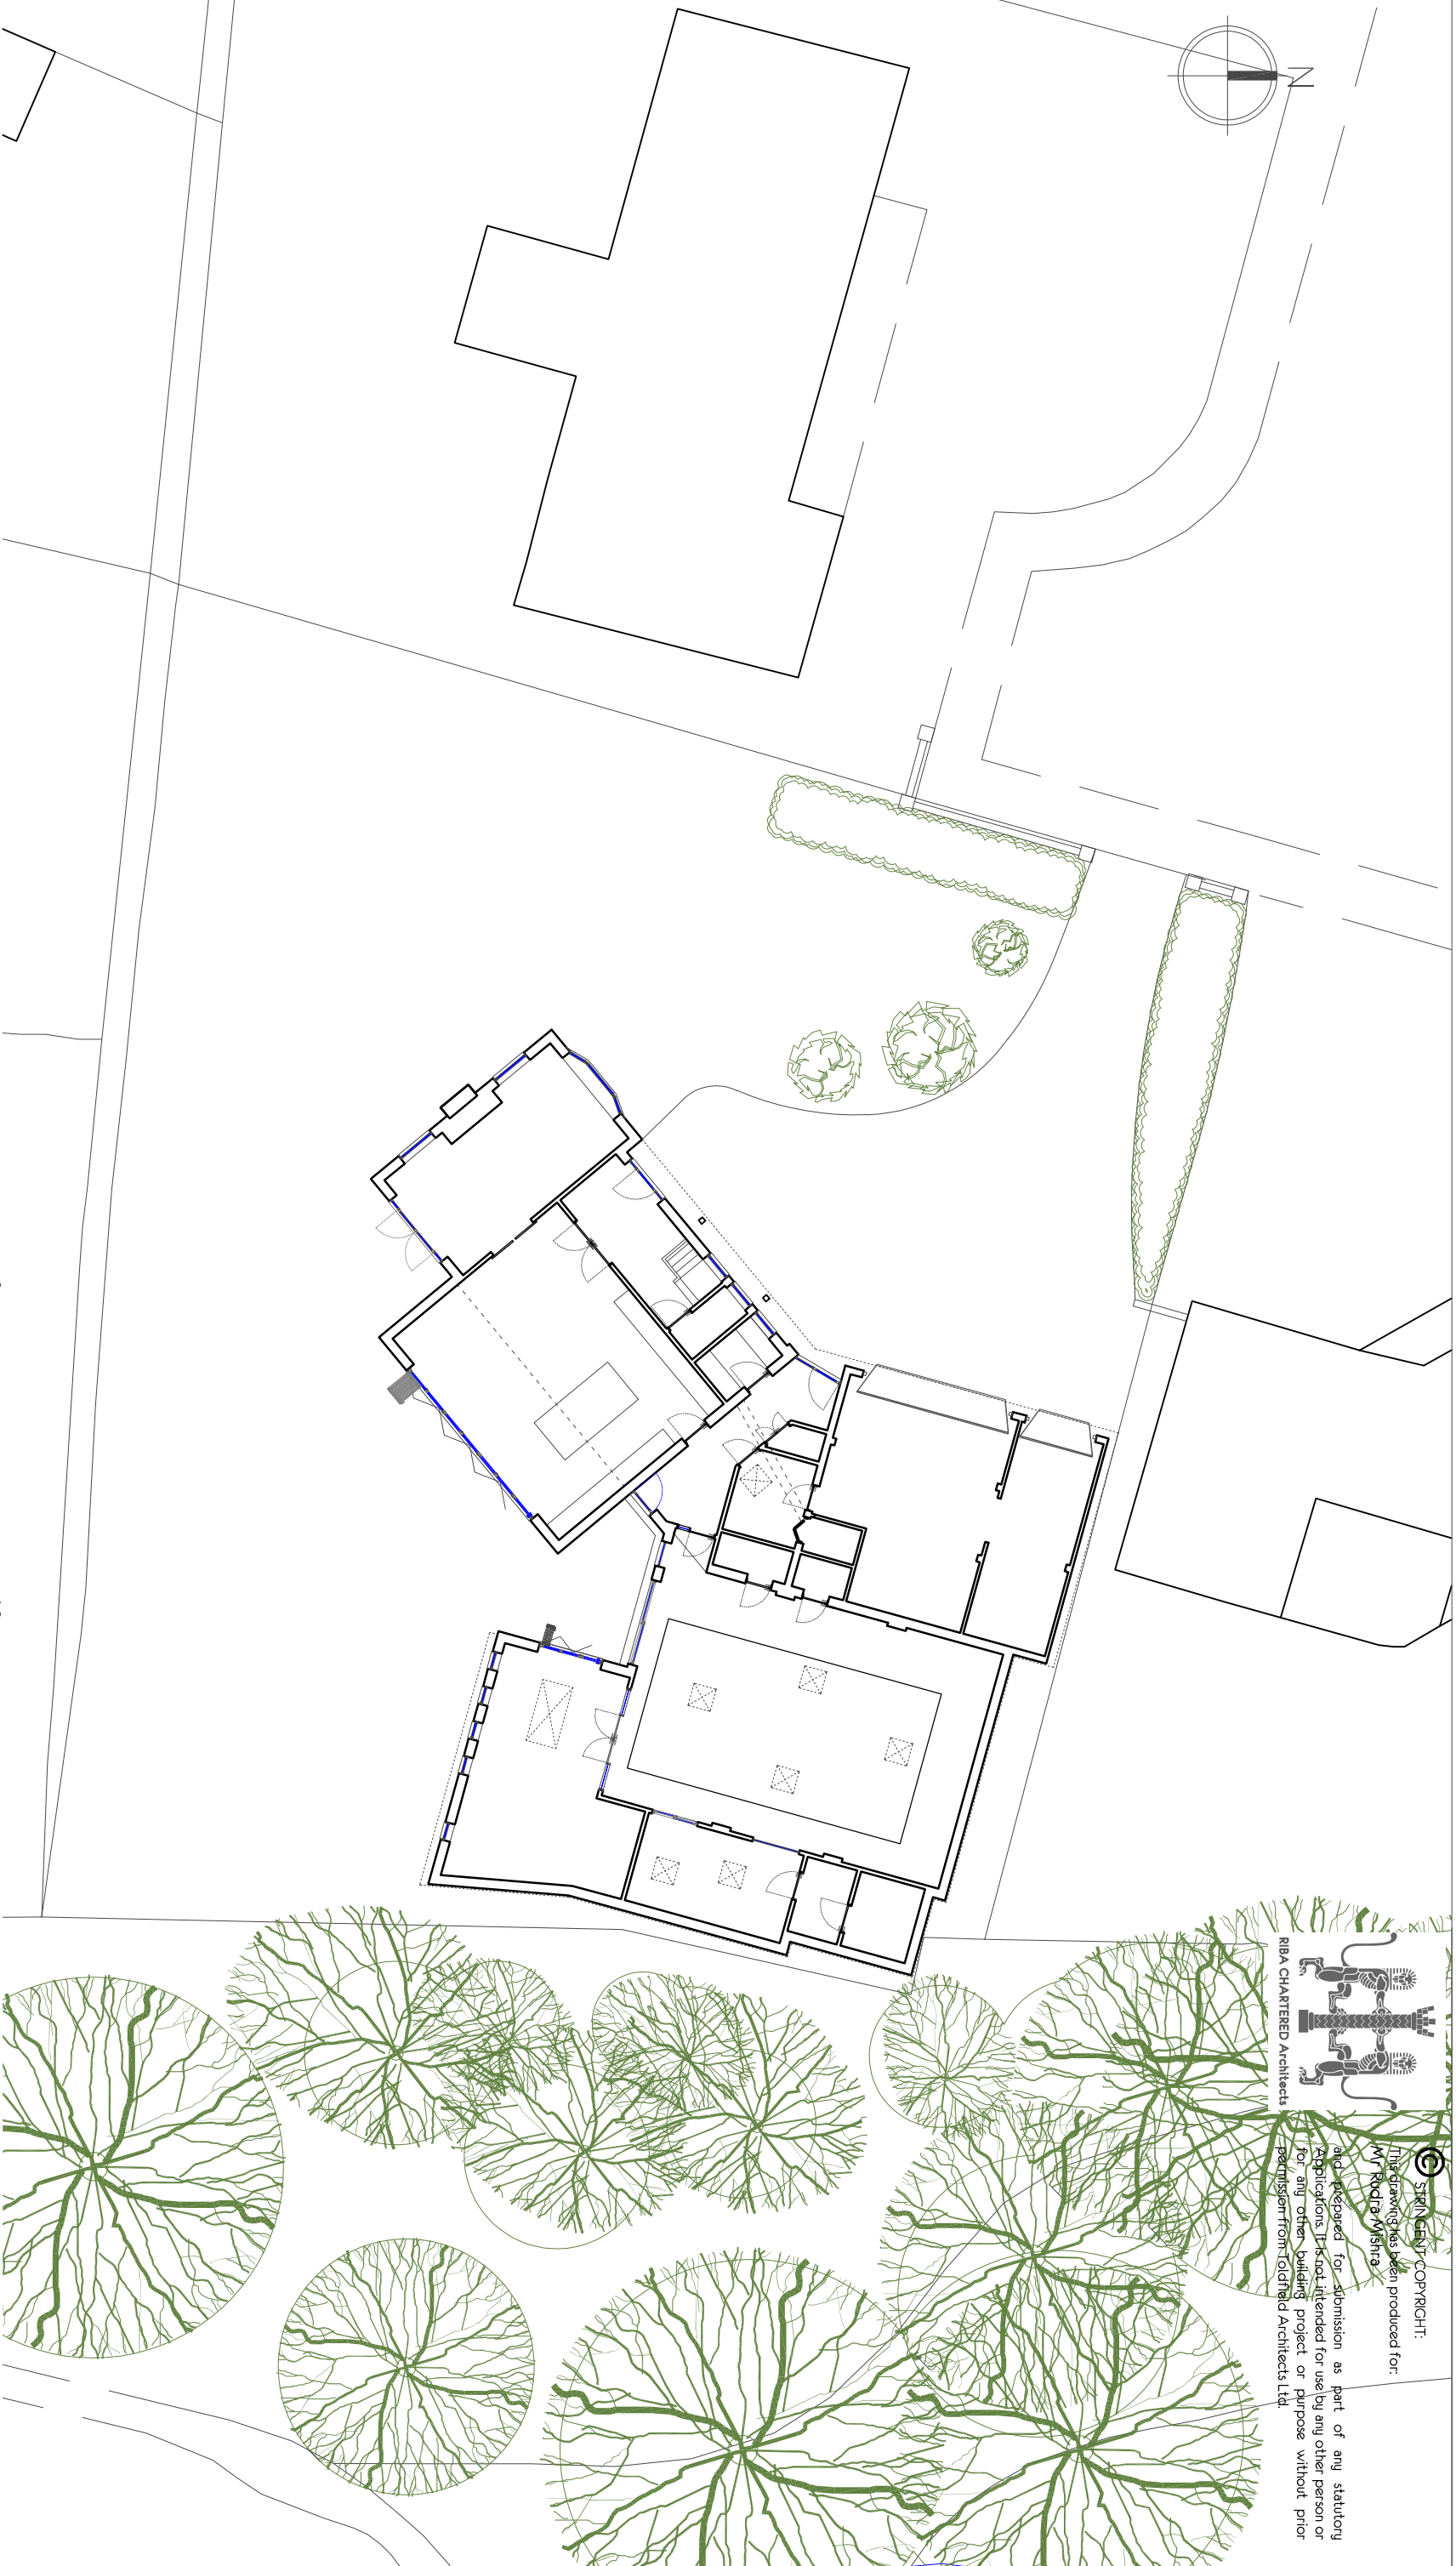

EXISTING SITE PLAN 1:200

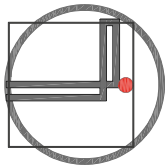 TOLDFIELD ARCHITECTS Toldfield Architectecst Ltd 5 Freemantle Business Centre 152 Millbrook Road East Southampton SO15 1JR Tel: 023 80 236165 Emails: info@toldfieldarchitects.co.uk ad@toldfieldarchitects.co.uk kourosh@toldfieldarchitects.co.uk Web: www.toldfieldarchitects.co.uk										Project Name and Address: Proposed first floor side extension, minor internal remodelling & external cladding alterations @ 5 Merton Close, C/Ford										Project Ref:		Origin:		Zone:		Level:		Type:		Rate:		Number:		Rev:					
Client: Mr Rudra Mishra										Status:		231102		TA		- 01		- 01		P		- A		- P02		-													
Drawing Title: Existing Site Plan										TA Code:		Project Stage:		Sheet @ A3:		Date:		Rev:		Comments:																			
										Appraisal																													
																</																							