
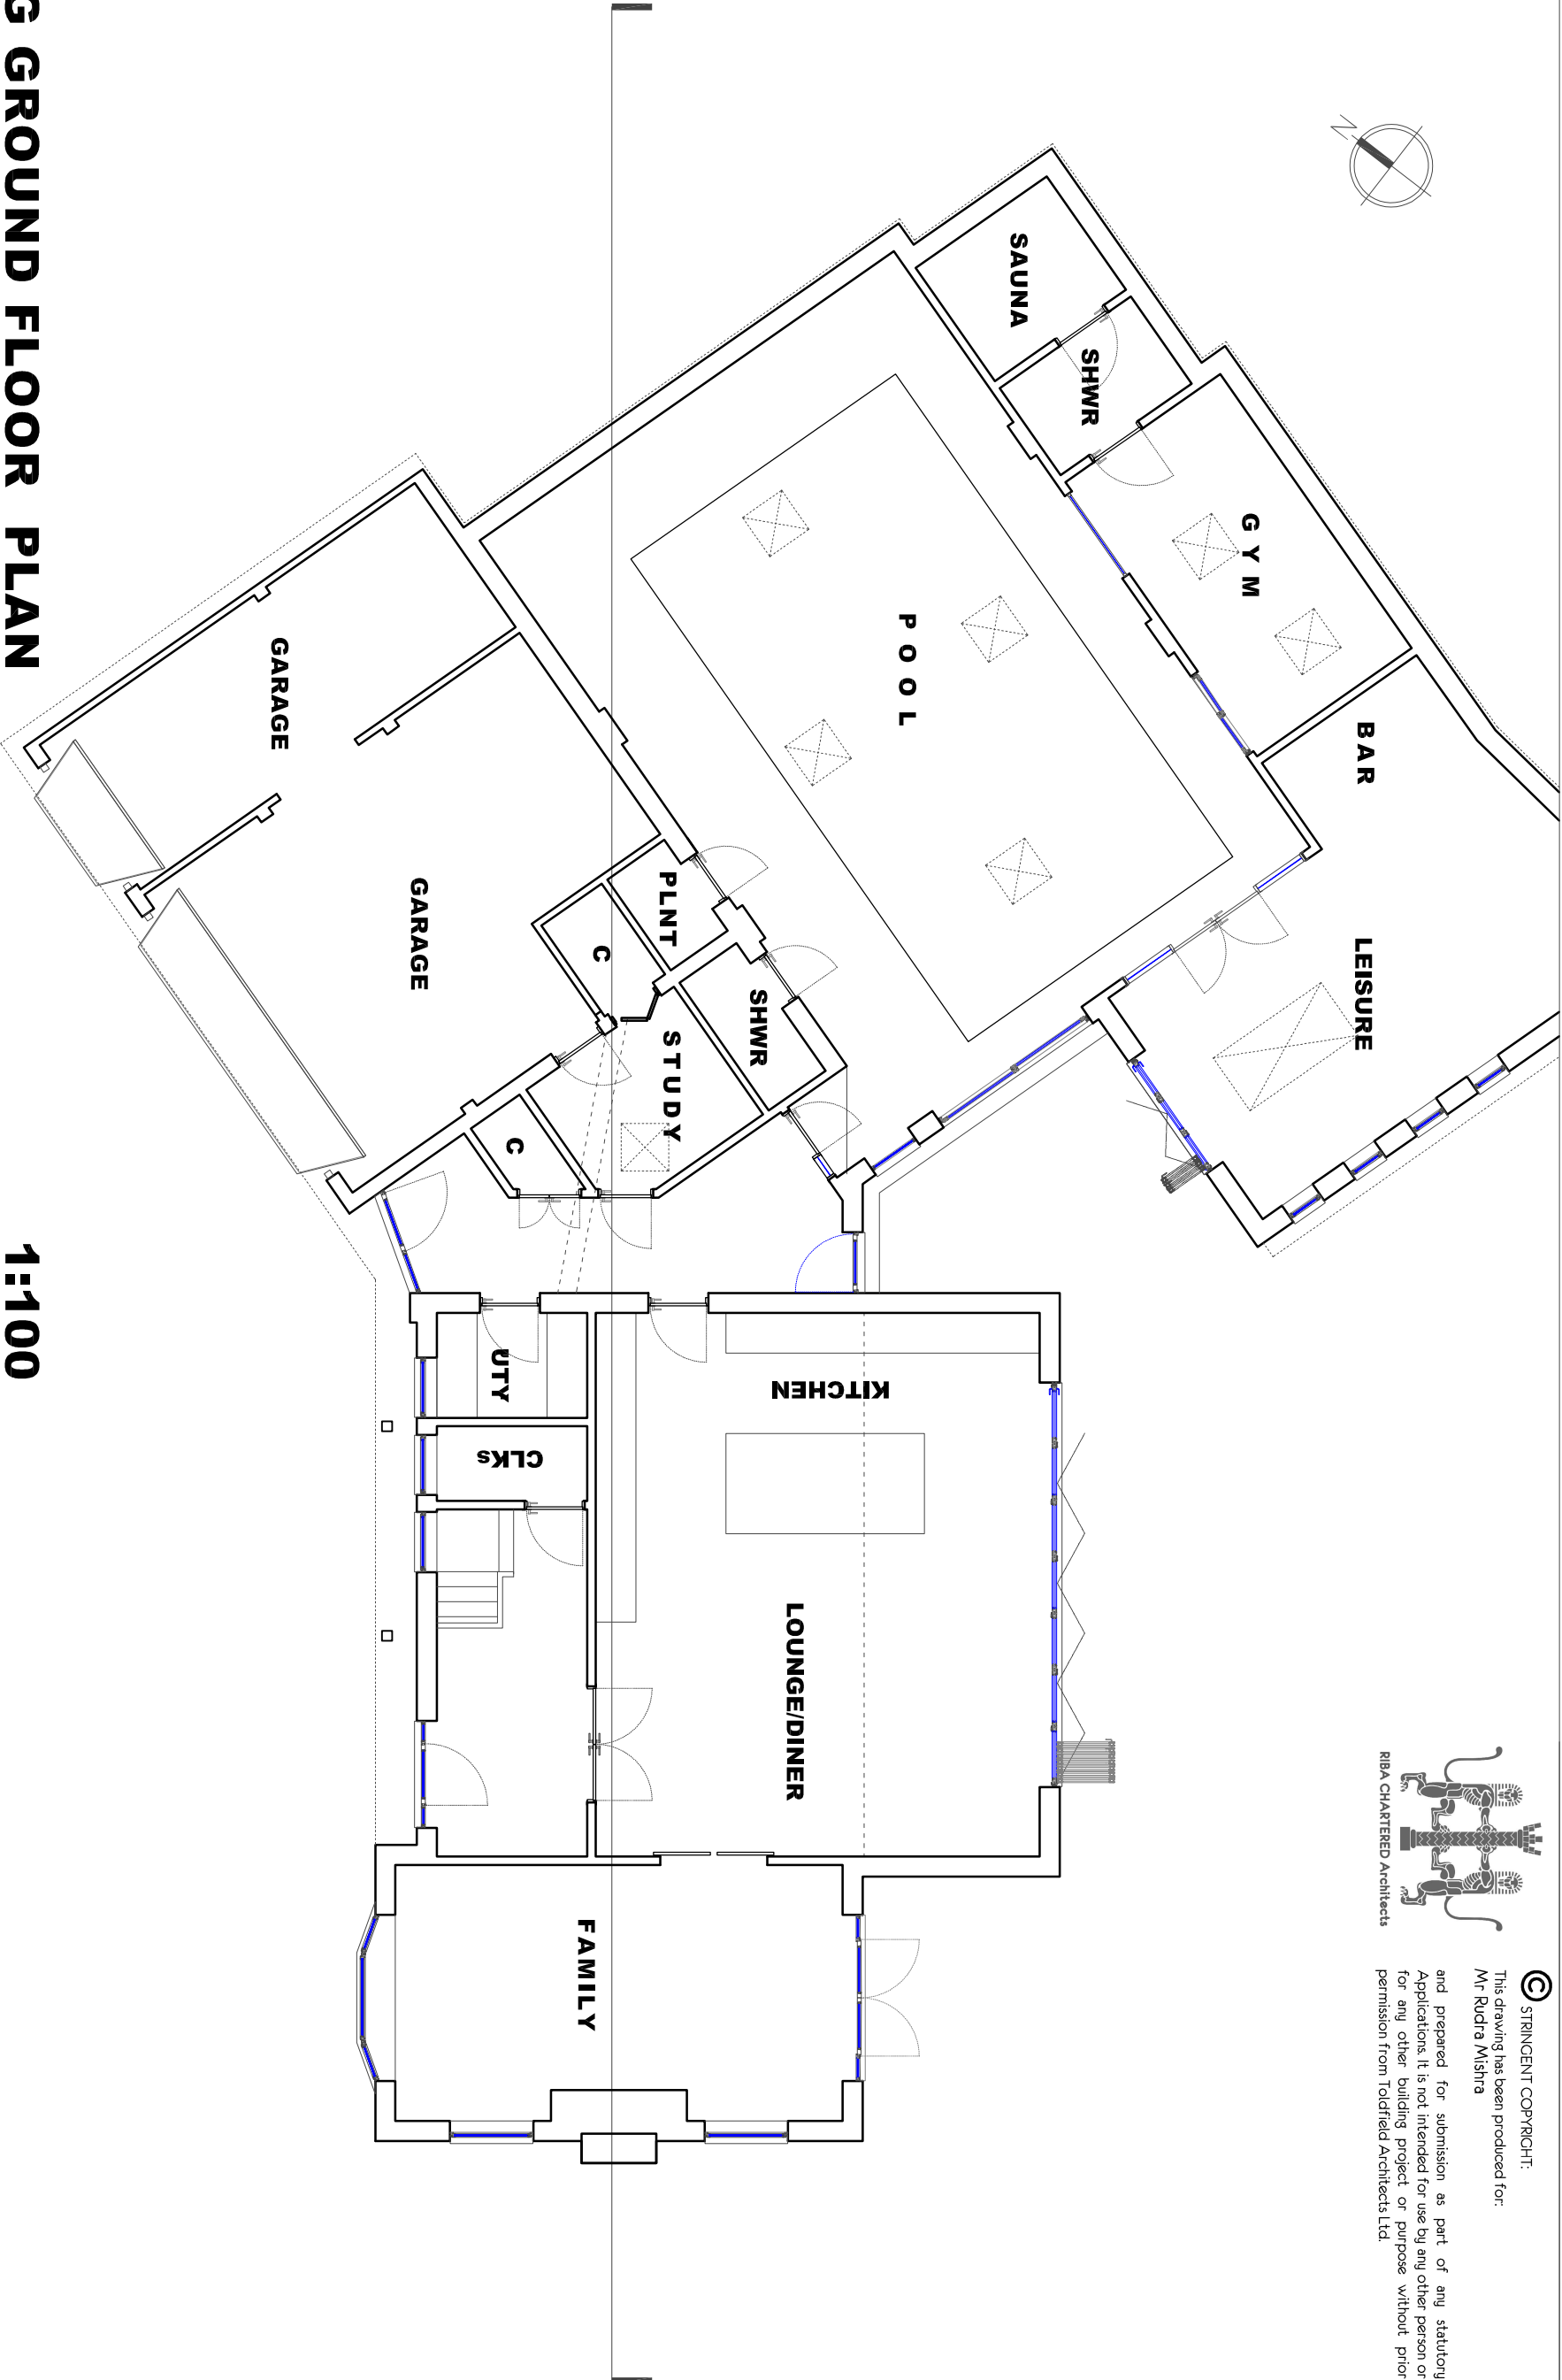


© STRINGENT COPYRIGHT:
This drawing has been produced for:
Mr Rudra Mishra
and prepared for submission as part of any statutory
Applications. It is not intended for use by any other person or
for any other building project or purpose without prior
permission from Toldfield Architects Ltd.

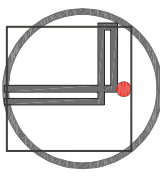

EXISTING GROUND FLOOR PLAN

1:100

 TOLDFIELD ARCHITECTS Toldfield Architect Ltd 5 Freemantle Business Centre 152 Millbrook Road East Southampton SO15 1JR Tel: 023 80 236165 Emails: info@toldfieldarchitects.co.uk adi@toldfieldarchitects.co.uk kourosh@toldfieldarchitects.co.uk Web: www.toldfieldarchitects.co.uk											
Project Name and Address: Proposed first floor side extension, minor internal remodelling & external cladding alterations @ 5 Merton Close, C/Ford			Project Ref:		Origin:	Zone:	Level:	Type:	Role:	Number:	Rev:
Client: Mr Rudra Mishra			231102		TA	- 01	- 01	P	- A	- P03	-
			Status:								
			Appraisal								
Drawing Title: Existing Ground Floor Plan			TA Code:		Project Stage:		Sheet @ A3:		Date:		
231102 Existing Ground Floor Plan			231102		Planning		1:100		App. 2024		
			Rev:		Comments:						