


© STRINGENT COPYRIGHT:

This drawing has been produced for:  
Mr Rudra Mishra

and prepared for submission as part of any statutory Applications. It is not intended for use by any other person or for any other building project or purpose without prior permission from Tolfeld Architects Ltd.

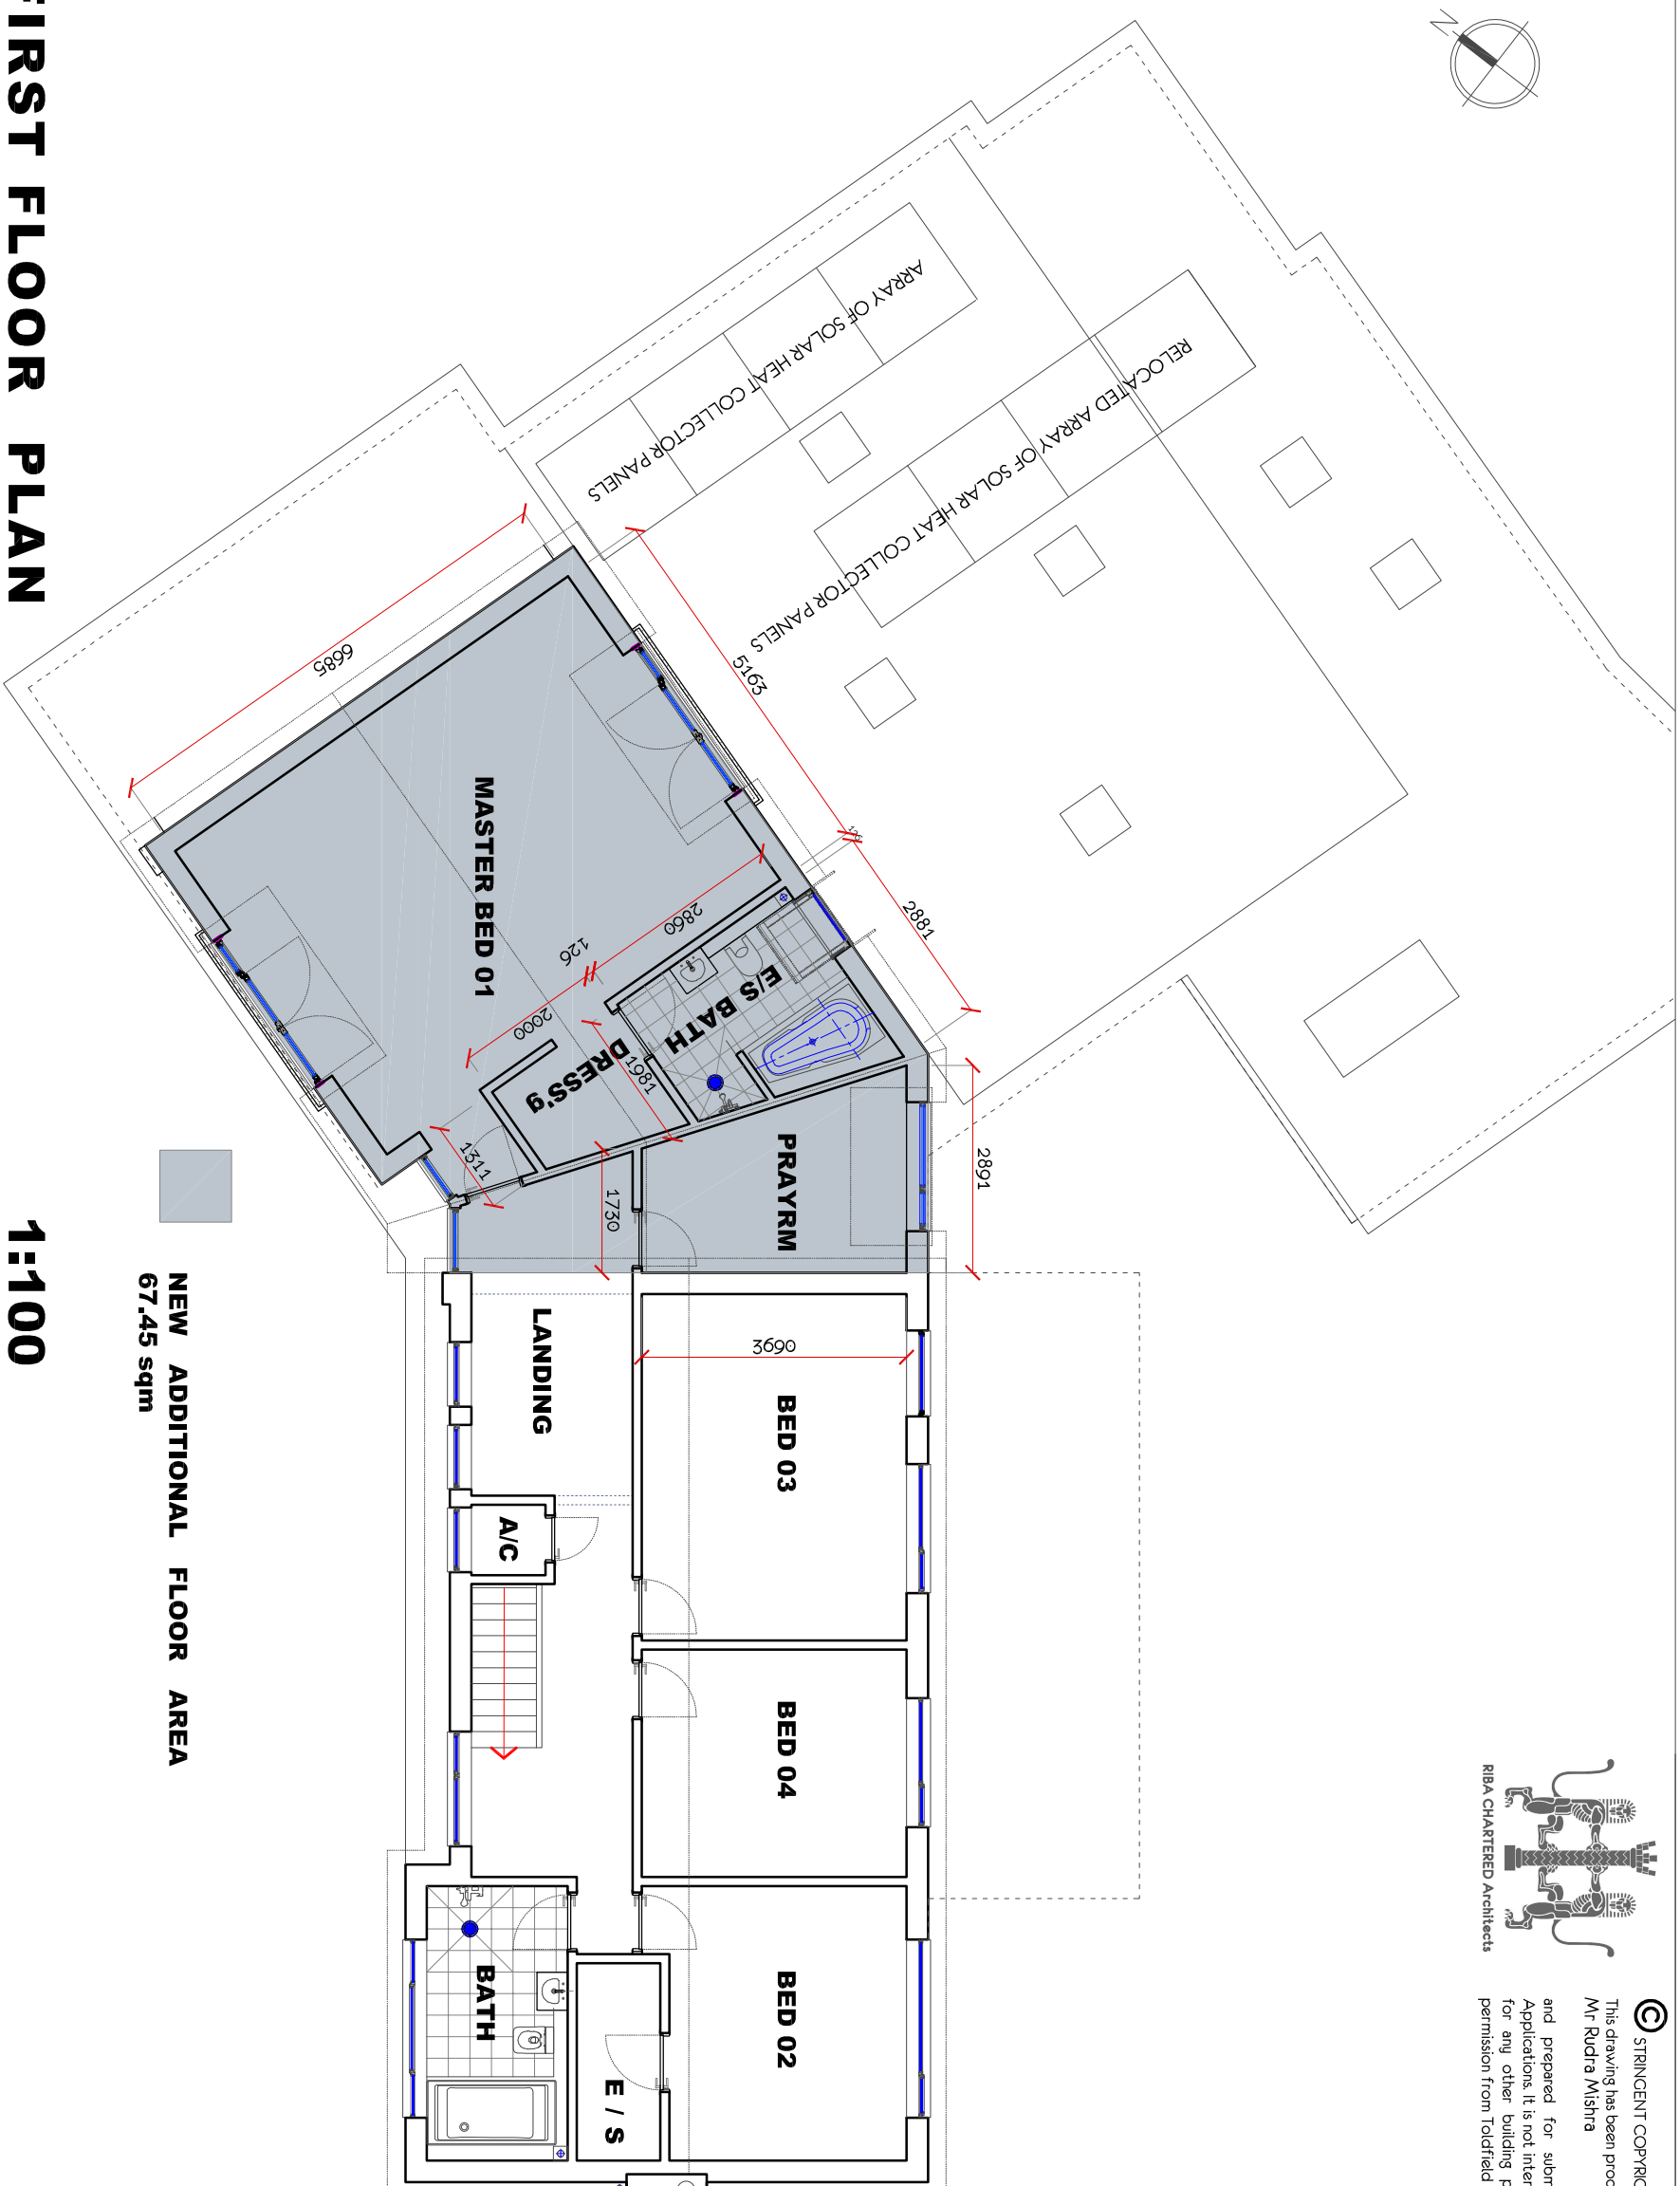

## PROPOSED FIRST FLOOR PLAN

**1:100**

**NEW ADDITIONAL FLOOR AREA**  
**67.45 sqm**



**Toldfield Architects Ltd**  
5 Freemantle Business Centre  
152 Millbrook Road East  
Southampton  
SO15 1JR  
Tel: 023 80 236165

**Emails:**  
[info@toldfieldarchitects.co.uk](mailto:info@toldfieldarchitects.co.uk)  
[aid@toldfieldarchitects.co.uk](mailto:aid@toldfieldarchitects.co.uk)  
[kourosh@toldfieldarchitects.co.uk](mailto:kourosh@toldfieldarchitects.co.uk)  
[Web: www.toldfieldarchitects.co.uk](http://www.toldfieldarchitects.co.uk)

**Emails:**

|                           |   |
|---------------------------|---|
| Project Name and Address: | Proposed first floor side extension, minor internal remodelling & external cladding alterations @ 5 Mardon Close, C/Ford |
| Client:                   | Mr Rudra Mishra   |

| Project Ref: | Origin: | Zone: | Level: | Type: | Role: | Number: | Rev: |
|--------------|---------|-------|--------|-------|-------|---------|------|
| 231102       | TA      | - 01  | - 01   | P     | - A   | - P08   | -    |
| Status:      |         |       |        |       |       |         |      |

## Appraisal

[illegible]

Drawing Title:  
**Proposed First Floor Plan**

|          |                |             |       |
|----------|----------------|-------------|-------|
| TA Code: | Project Stage: | Sheet @ A3: | Date: |
|----------|----------------|-------------|-------|

**231102** Planning **1:100** App. 2024

Rev: \_\_\_\_\_ Comments: \_\_\_\_\_

|     |     |
|-----|-----|
| Dr: | Ch: |
|-----|-----|

Ch: