


Leaded Glass fibre flat roof over new window openings

VELUX Combination Vertical & Sloping Rooflight in, VIU PK35 (942 w x 954 h) Vertical element in Combination with Velux GCU, PK06 Top hang sloping rooflight (942 w x 1180 h). Vertical element only to have obscure glazing.

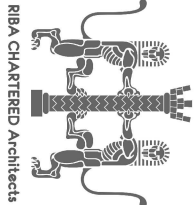


© STRINGENT COPYRIGHT:
This drawing has been produced for:
Mr Rudra Mishra
and prepared for submission as part of any statutory Applications. It is not intended for use by any other person or for any other building project or purpose without prior permission from Toldfield Architects Ltd.

Interlocking concrete tiles to match existing

PVCu Juliet balcony doors and sidelight in white

Leaded Glass fibre flat roof over new window/door openings

PP coated MS railing in black fabricated by Specialist.

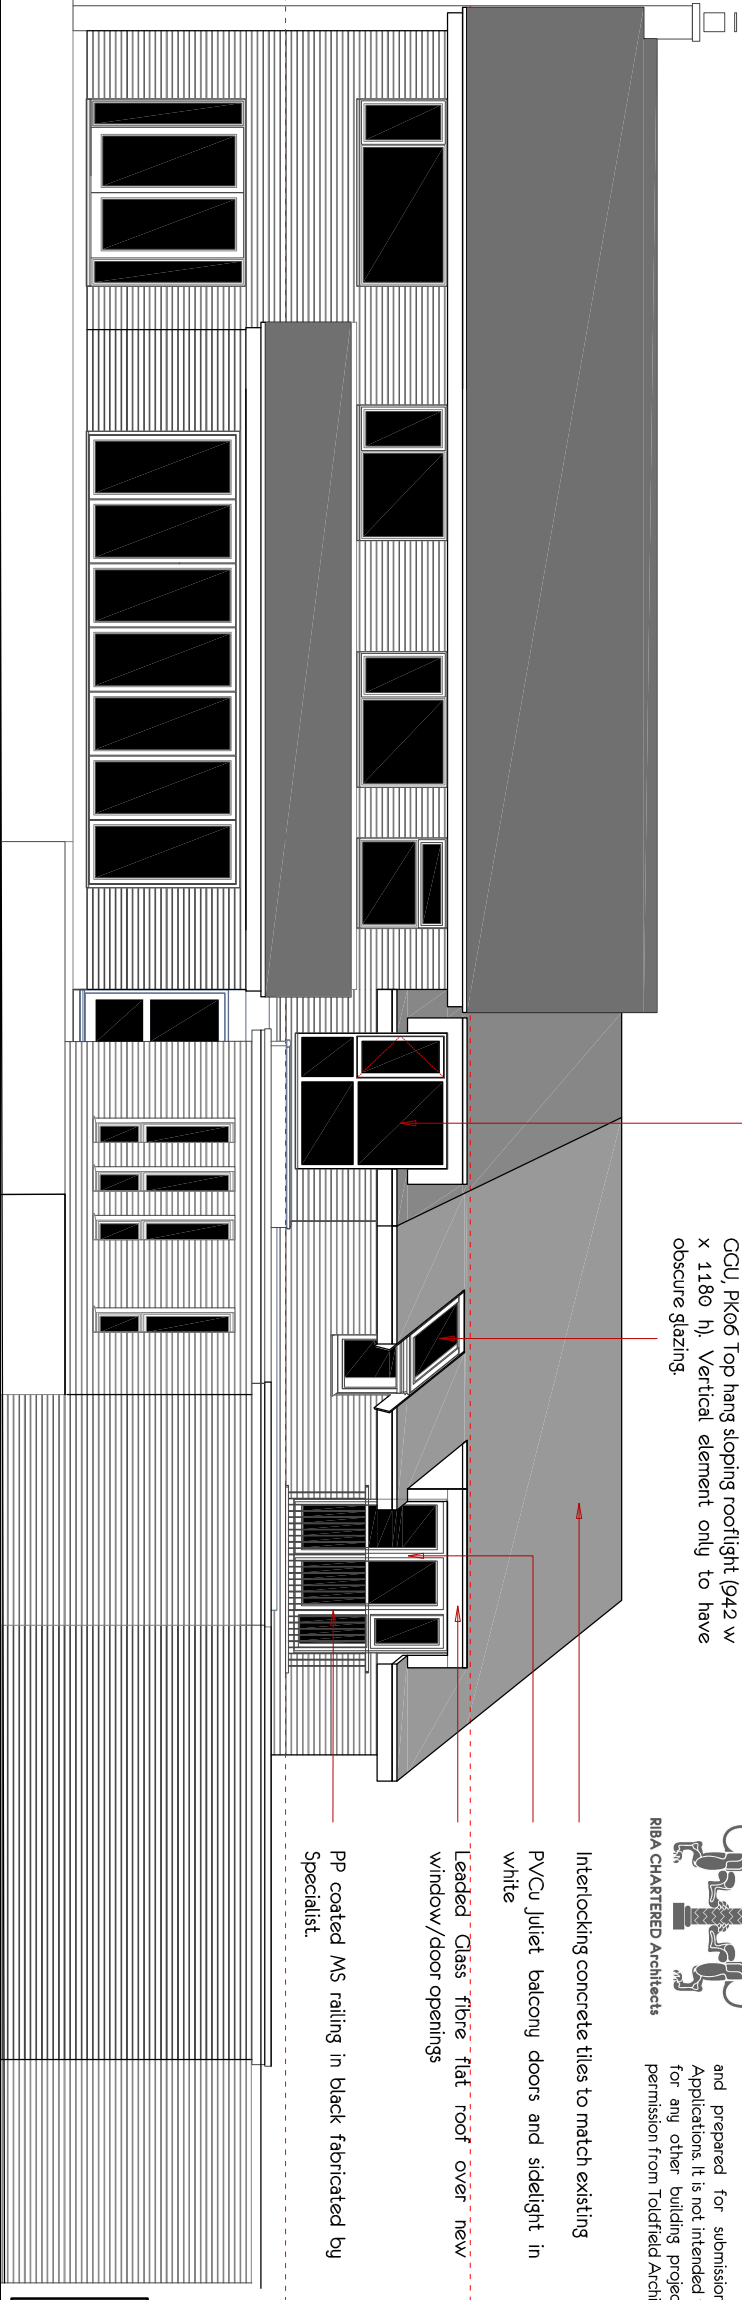

PROPOSED REAR ELEVATION S/E

1:100


Interlocking concrete tiles to match existing

PVCu Juliet balcony doors and sidelight in white

Leaded Glass fibre flat roof over new window/door openings

VELUX Combination Vertical & Sloping Rooflight in, VIU PK35 (942 w x 954 h) Vertical element in Combination with Velux GCU, PK06 Top hang sloping rooflight (942 w x 1180 h). Vertical element only to have obscure glazing.

PP coated MS railing in black fabricated by Specialist.

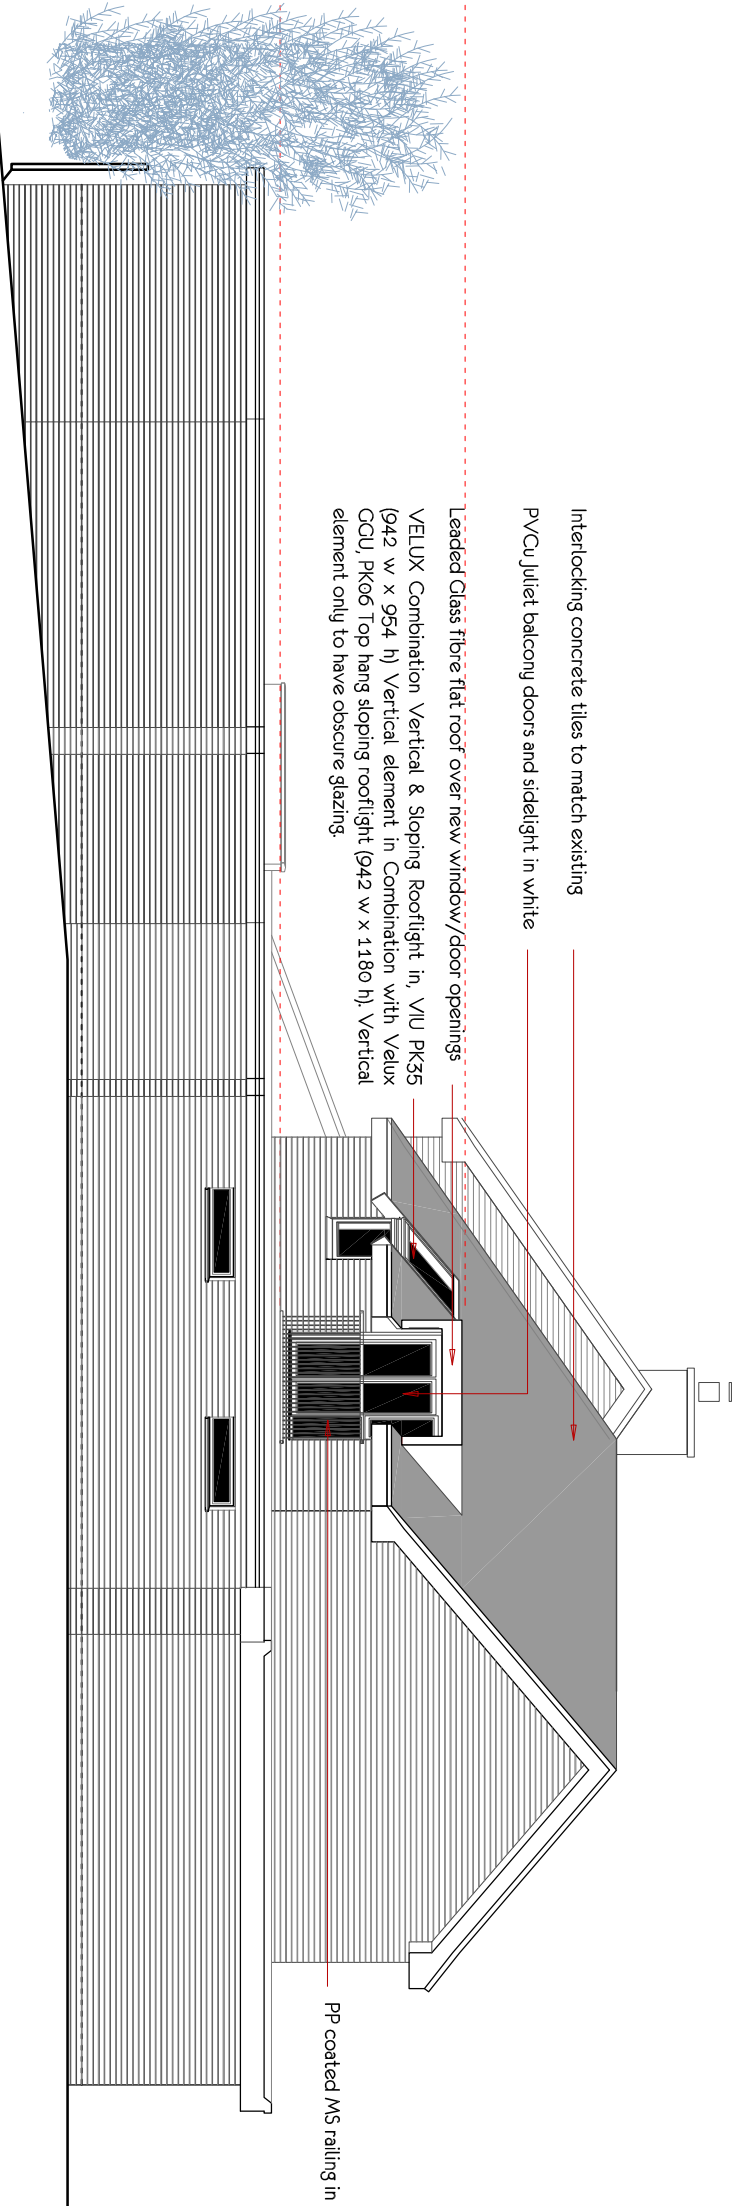

PROPOSED SIDE ELEVATION N/E

1:100



Toldfield Architect Ltd
5 Freemanthe Business Centre
152 Milbrook Road East
Southampton
SO15 1JR
Tel: 023 80 236165

Emails:

info@toldfieldarchitects.co.uk
ad@toldfieldarchitects.co.uk
kourosh@toldfieldarchitects.co.uk
Web: www.toldfieldarchitects.co.uk

Project Name and Address:
Proposed first floor side extension, minor internal remodelling & external cladding alterations @ 5 Merton Close, C/Ford

Client:
Mr Rudra Mishra

Drawing Title:
Proposed Rear Elevation (S/E), and
Side Elevation (N/E)

Project Ref: Origin: Zone: Level: Type: Role: Number: Rev:

231102 TA - 01 - 01 E - A - P11 -

Status:

Appraisal

TA Code: Project Stage: Sheet @ A3: Date:

231102 Planning 1:100 App. 2024

Rev:	Comments:	Dr:	Cr:
		Kourosh	