




New PVCu window frames to replace existing clerestory frames

Flare cement horizontal cladding to replace existing hanging tiles, color to match existing garage door.

PROPOSED FRONT ELEVATION N/W

1:100

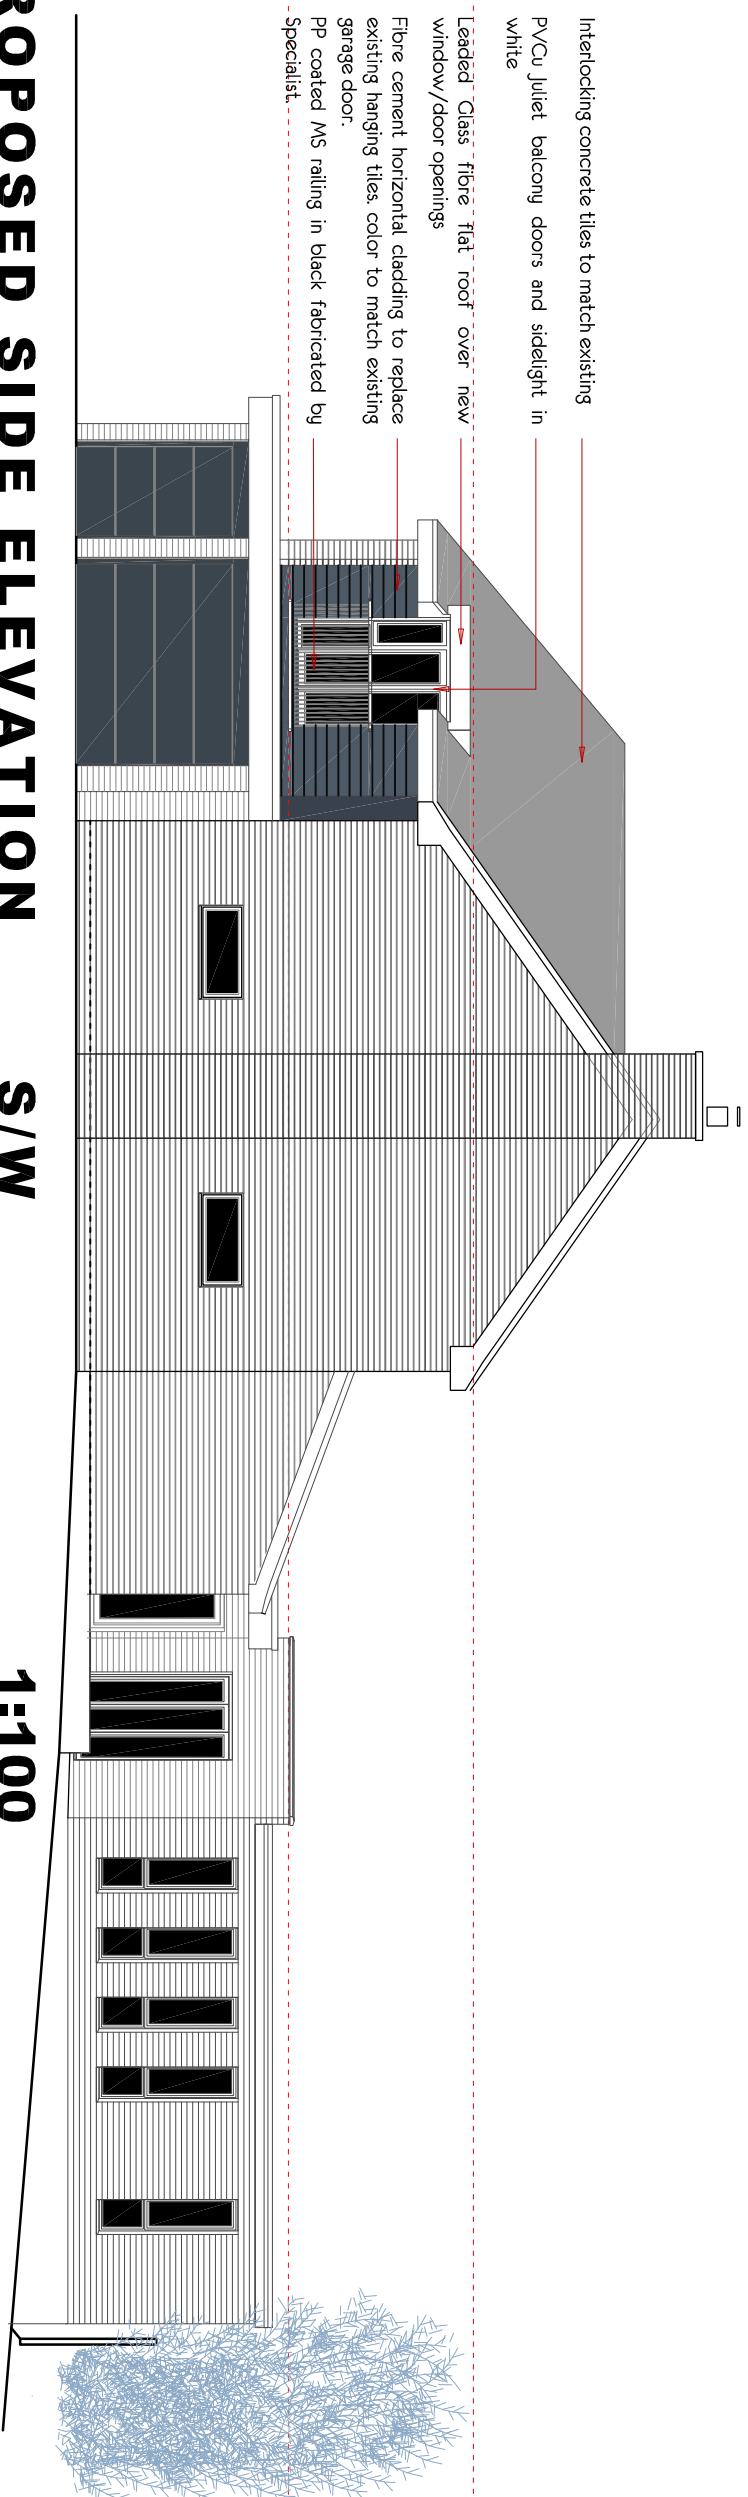

PROPOSED SIDE ELEVATION S/W

1:100



Toldfield Architects Ltd
5 Freemantle Business Centre
152 Millbrook Road East
Southampton
SO15 1J3
Tel: 023 80 236165

Emails:
info@toldfieldarchitects.co.uk
ad@toldfieldarchitects.co.uk
kourosh@toldfieldarchitects.co.uk
web@toldfieldarchitects.co.uk

Emails:

info@toldfieldarchitects.co.uk
ad@toldfieldarchitects.co.uk
kouroush@toldfieldarchitects.co.uk
Web: www.toldfieldarchitects.co.uk

Project Name and Address:
Proposed first floor side extension, minor internal remodelling & external cladding alterations @ 5 Merdon Close, C/Ford

Client: Mr Rudra Mishra

Drawing Title:
Proposed Front Elevation (N/W), and
Side Elevation (S/W)

Project Ref: Origon: Zone: Level: Type: Role: Number: Rev:

231102 TA - 01 E - A - P10 -

Status:

Appraisal

TA Code:	Project Stage:

Sheet @ A3:

Date: _____

231102 Planning **1:100** App. 2024

Rev:

Comments:

D.

Dr:	Ch:
-----	-----