
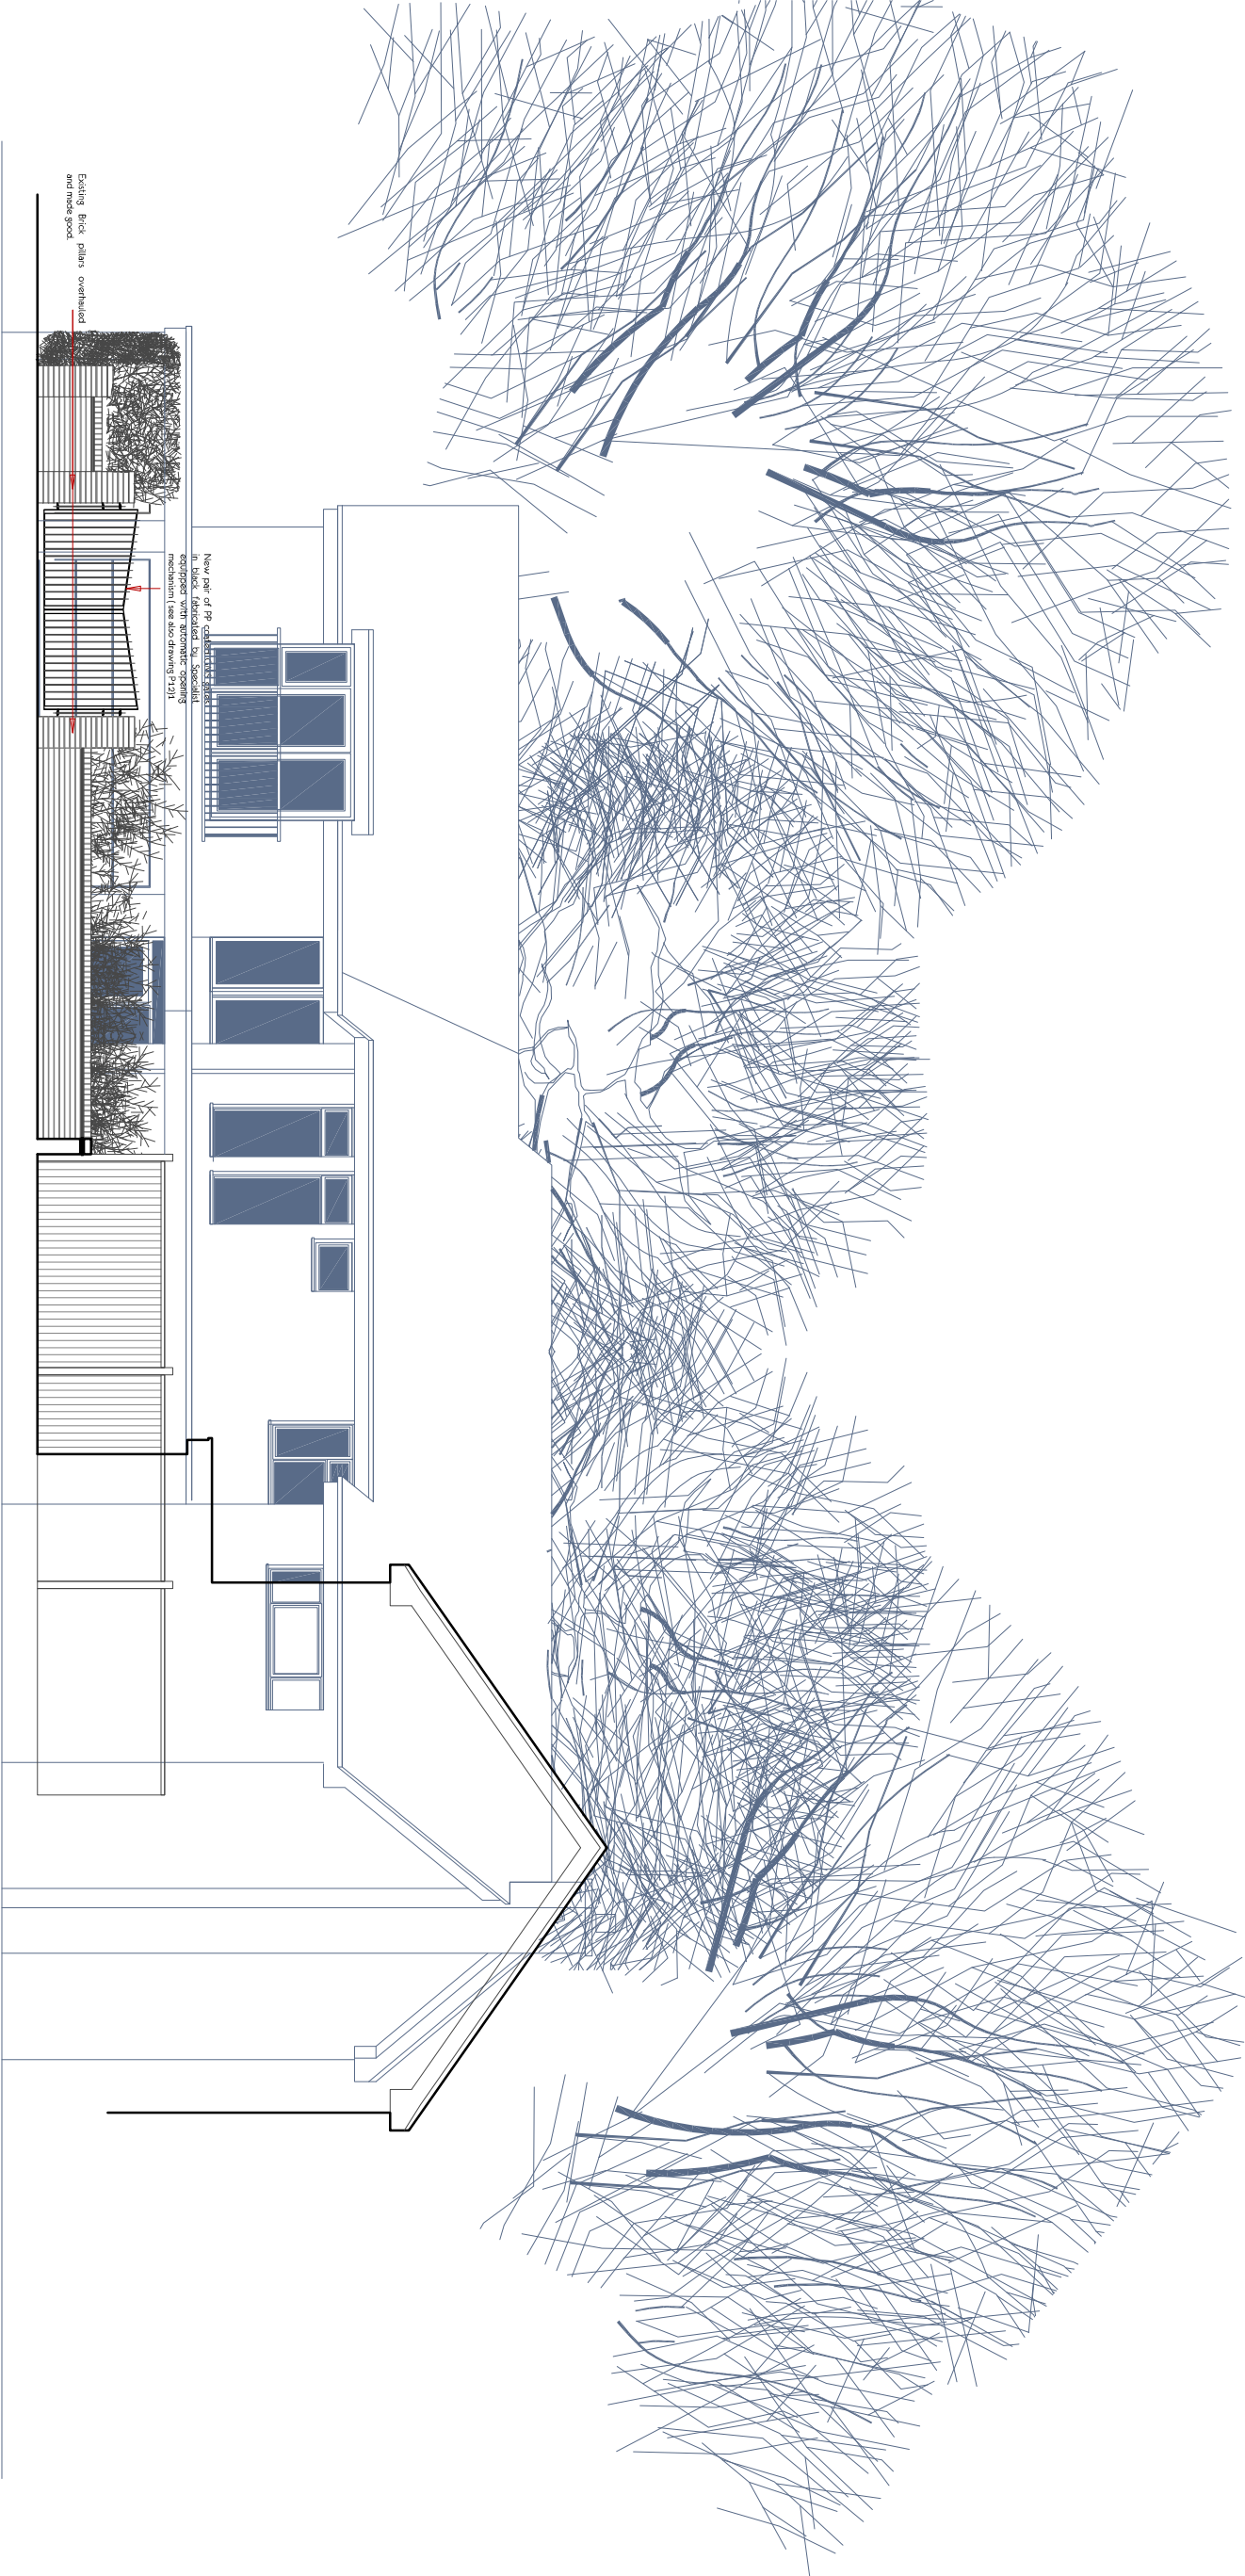


© STRINGENT COPYRIGHT:
This drawing has been produced for:
Mr Rudra Mishra
and prepared for submission as part of any statutory Applications. It is not intended for use by any other person or for any other building project or purpose without prior permission from Toldfield Architects Ltd.

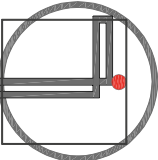

PROPOSED STREET VIEW WEST 1:100

 TOLDFIELD ARCHITECTS Toldfield Architect Ltd 5 Freemontle Business Centre 152 Millbrook Road East Southampton SO15 1JR Tel: 023 80 236165 Emails: info@toldfieldarchitects.co.uk ad@toldfieldarchitects.co.uk kourosh@toldfieldarchitects.co.uk Web: www.toldfieldarchitects.co.uk		Project Name and Address: Proposed first floor side extension, minor internal remodelling & external cladding alterations @ 5 Merton Close, C/Ford		Project Ref:	Origin:	Zone:	Level:	Type:	Role:	Number:	Rev:				
Client: Mr Rudra Mishra		231102		TA	- 01	- 01	E	- A	- P12	-					
Status:															
Appraisal															
Drawing Title: Proposed Street View (West)		T/A Code:		Project Stage:		Sheet @ A3:		Date:							
		231102		Planning		1:100		App. 2024				Rev:	Comments:		
													Kourosh		
													Dr:		Ch: