
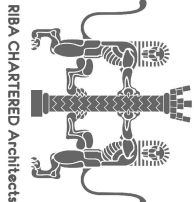
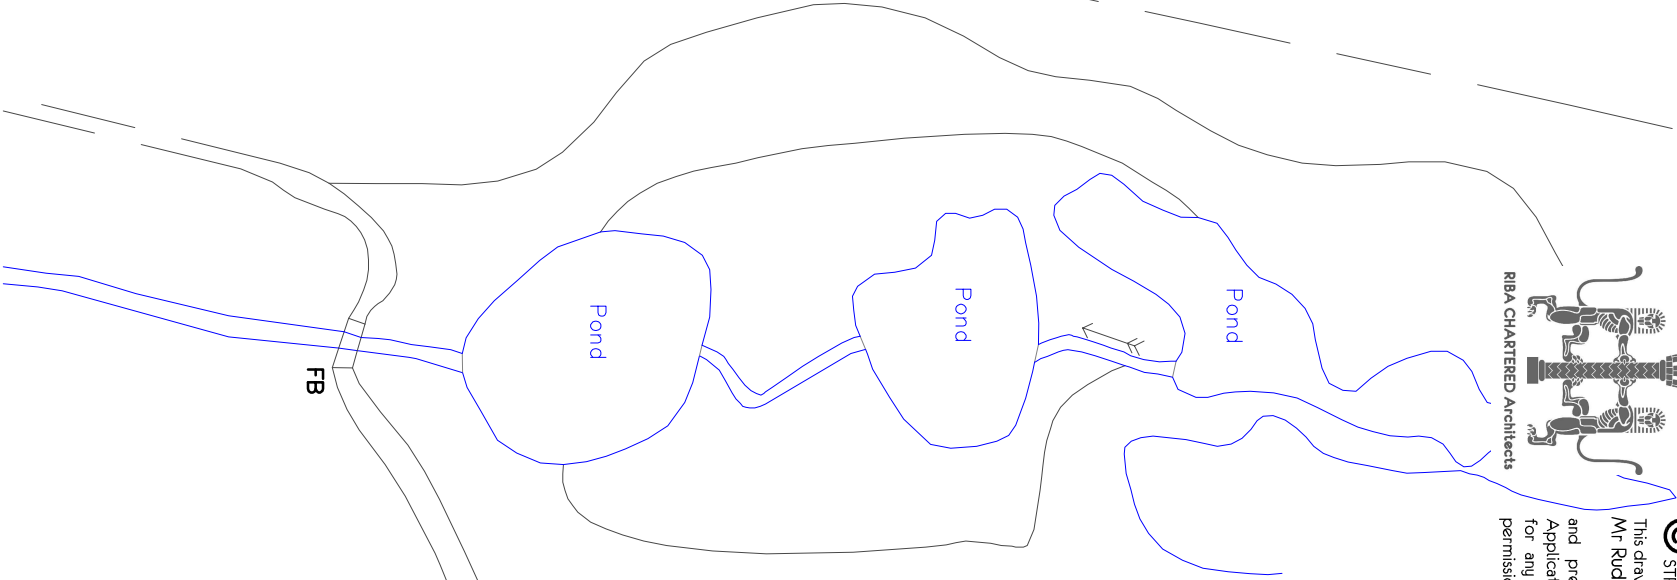
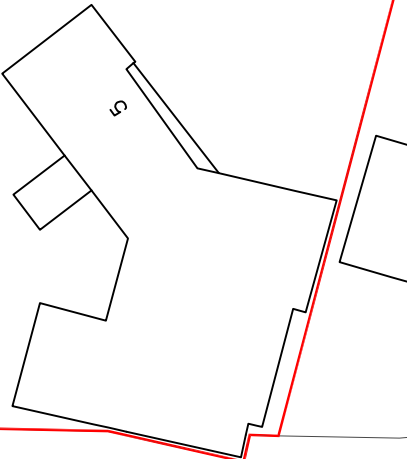
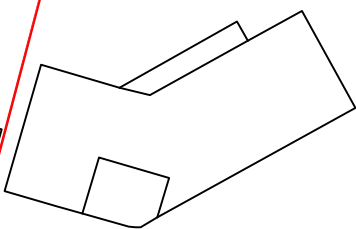
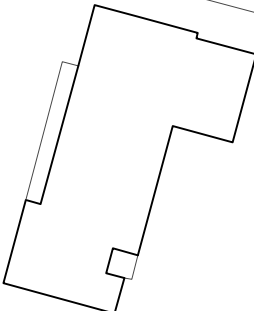



MERDON CLOSE

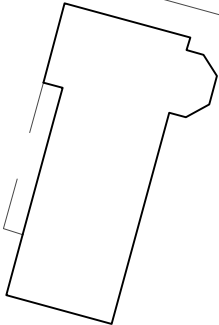

© STRINGENT COPYRIGHT:
This drawing has been produced for:
Mr Rudra Mishra
and prepared for submission as part of any statutory Applications. It is not intended for use by any other person or for any other building project or purpose without prior permission from Toldfield Architects Ltd.

SITE LOCATION PLAN

1:500

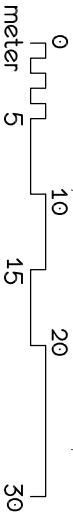

Toldfield Architect Ltd
5 Freemontle Business Centre
152 Millbrook Road East
Southampton
SO15 1JR
Tel: 023 80 236165

Emails:

info@toldfieldarchitects.co.uk
adi@toldfieldarchitects.co.uk
kourosh@toldfieldarchitects.co.uk
Web: www.toldfieldarchitects.co.uk

Project Name and Address:
Proposed first floor side extension, minor internal remodelling & external cladding alterations @ 5 Merton Close, C/Ford

Client:
Mr Rudra Mishra

Drawing Title:
Site Location Plan

Project Ref: Origin: Zone: Level: Type: Role: Number: Rev:
231102 **TA** **- 01** **-01** **P** **-A** **-P01** **-**

Status:

Appraisal

T/A Code:

Project Stage:

Sheet @ A3:

Date:

231102 Planning **1:500** App. 2024

Rev:

Comments:

Dr:

Ch:

Kourosh