



© STRINGENT COPYRIGHT:
This drawing has been produced for:
Mr Rudra Mishra
and prepared for submission as part of any statutory
Applications. It is not intended for use by any other person or
for any other building project or purpose without prior
permission from Toldfield Architects Ltd.

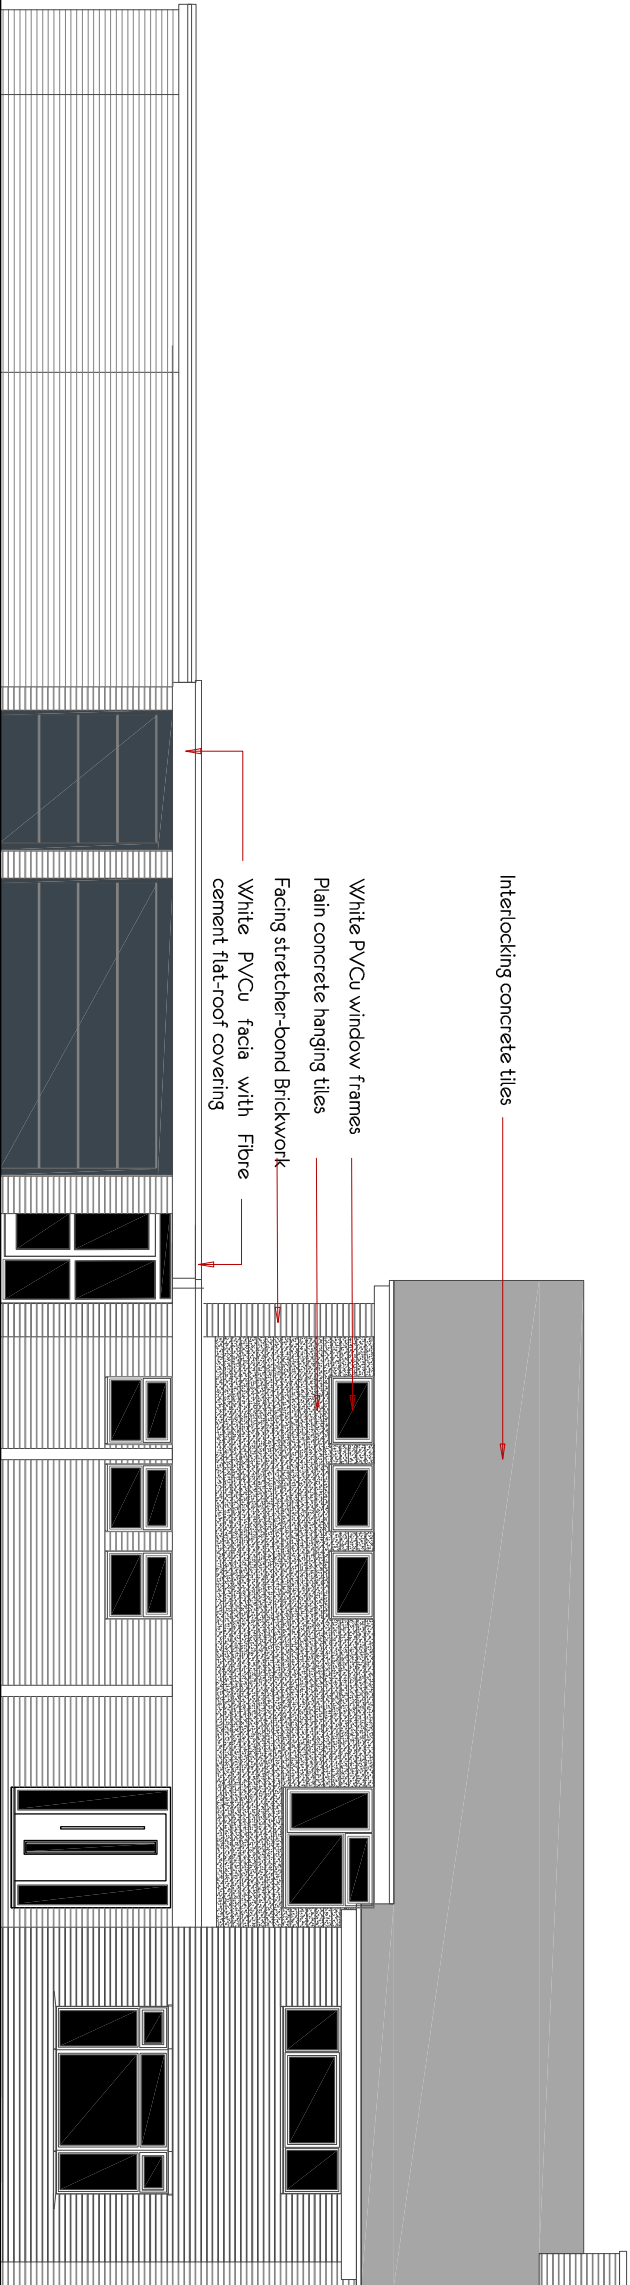

EXISTING FRONT ELEVATION N/W

1:100

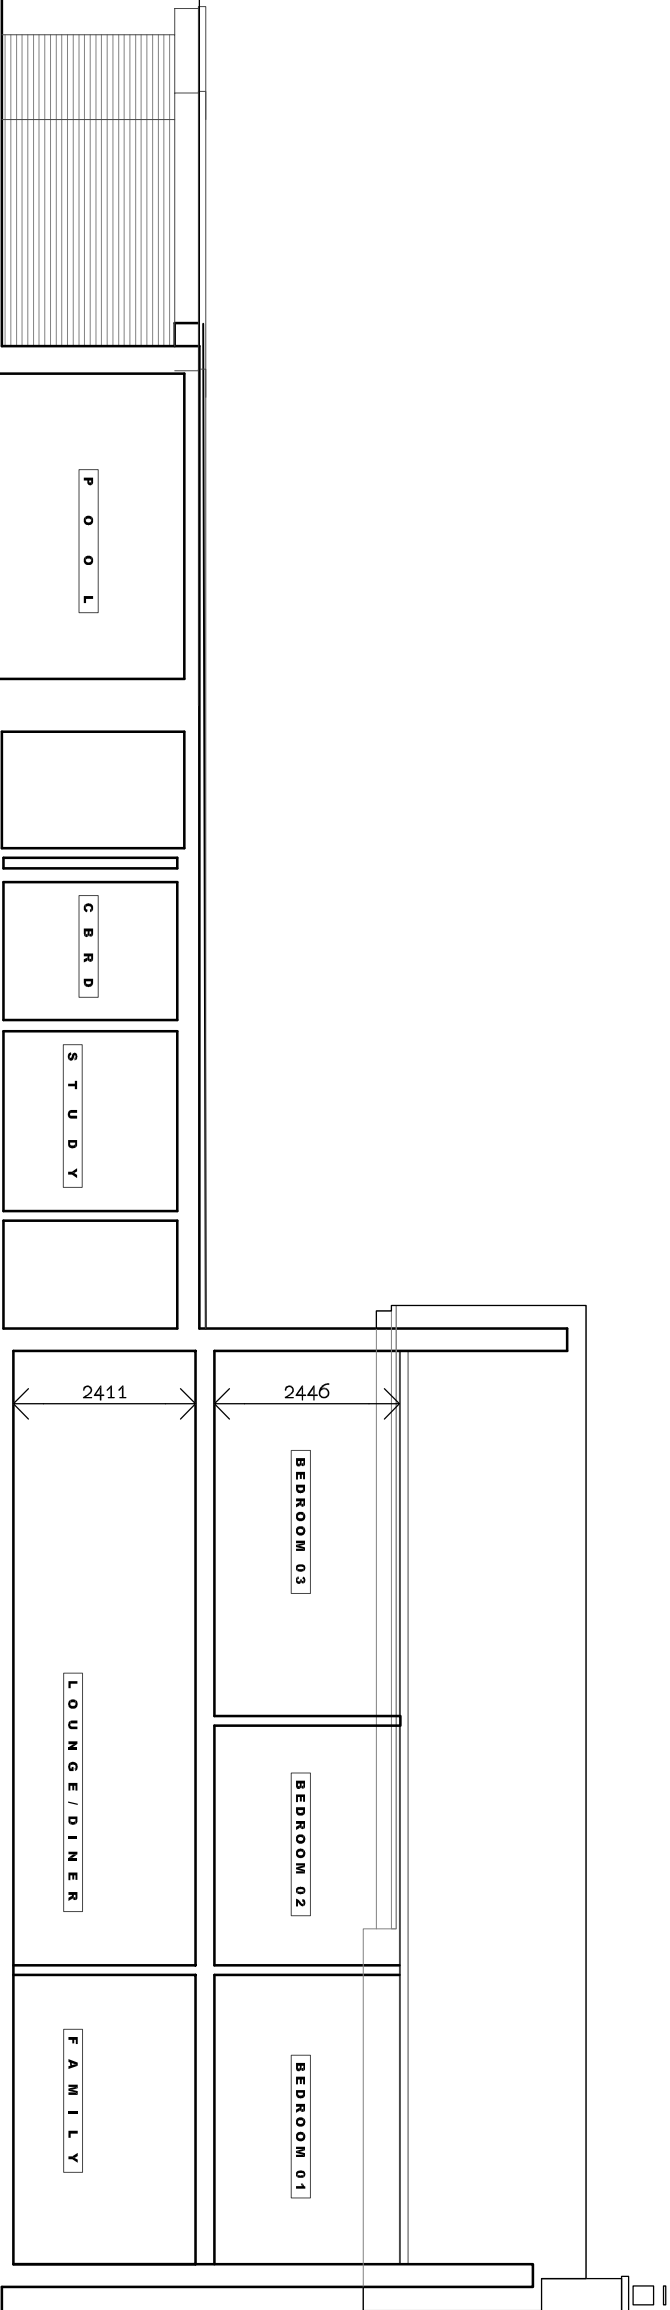

EXISTING LONG SECTION N/W

1:100

Project Name and Address: Proposed first floor side extension, minor internal remodelling & external cladding alterations @ 5 Merton Close, C/Ford	Project Ref:	Origin	Zone	Level	Type	Role	Number	Rev								
	231102	TA	- 01	-01	E	-A	-P05	-								
	Status:															
Client: Mr Rudra Mishra	Appraisal															
Drawing Title: Existing Front Elevation (N/W)	TA Code:	Project Stage:	Sheet @ A3:	Date:		Rev:		Comments:	Kourosh		Dir:	Crt:				
231102 Planning 1:100 App. 2024																



Toldfield Architect Ltd
5 Freemantle Business Centre
152 Millbrook Road East
Southampton
SO15 1JR
Tel: 023 80 236165

Emails:
info@toldfieldarchitects.co.uk
adi@toldfieldarchitects.co.uk
kourosh@toldfieldarchitects.co.uk
Web: www.toldfieldarchitects.co.uk