


© STRINGENT COPYRIGHT:

Mr Rudra Mishra

Applications for use by any other person or for any other building project at purpose without prior permission from Toddfield Architects Ltd.

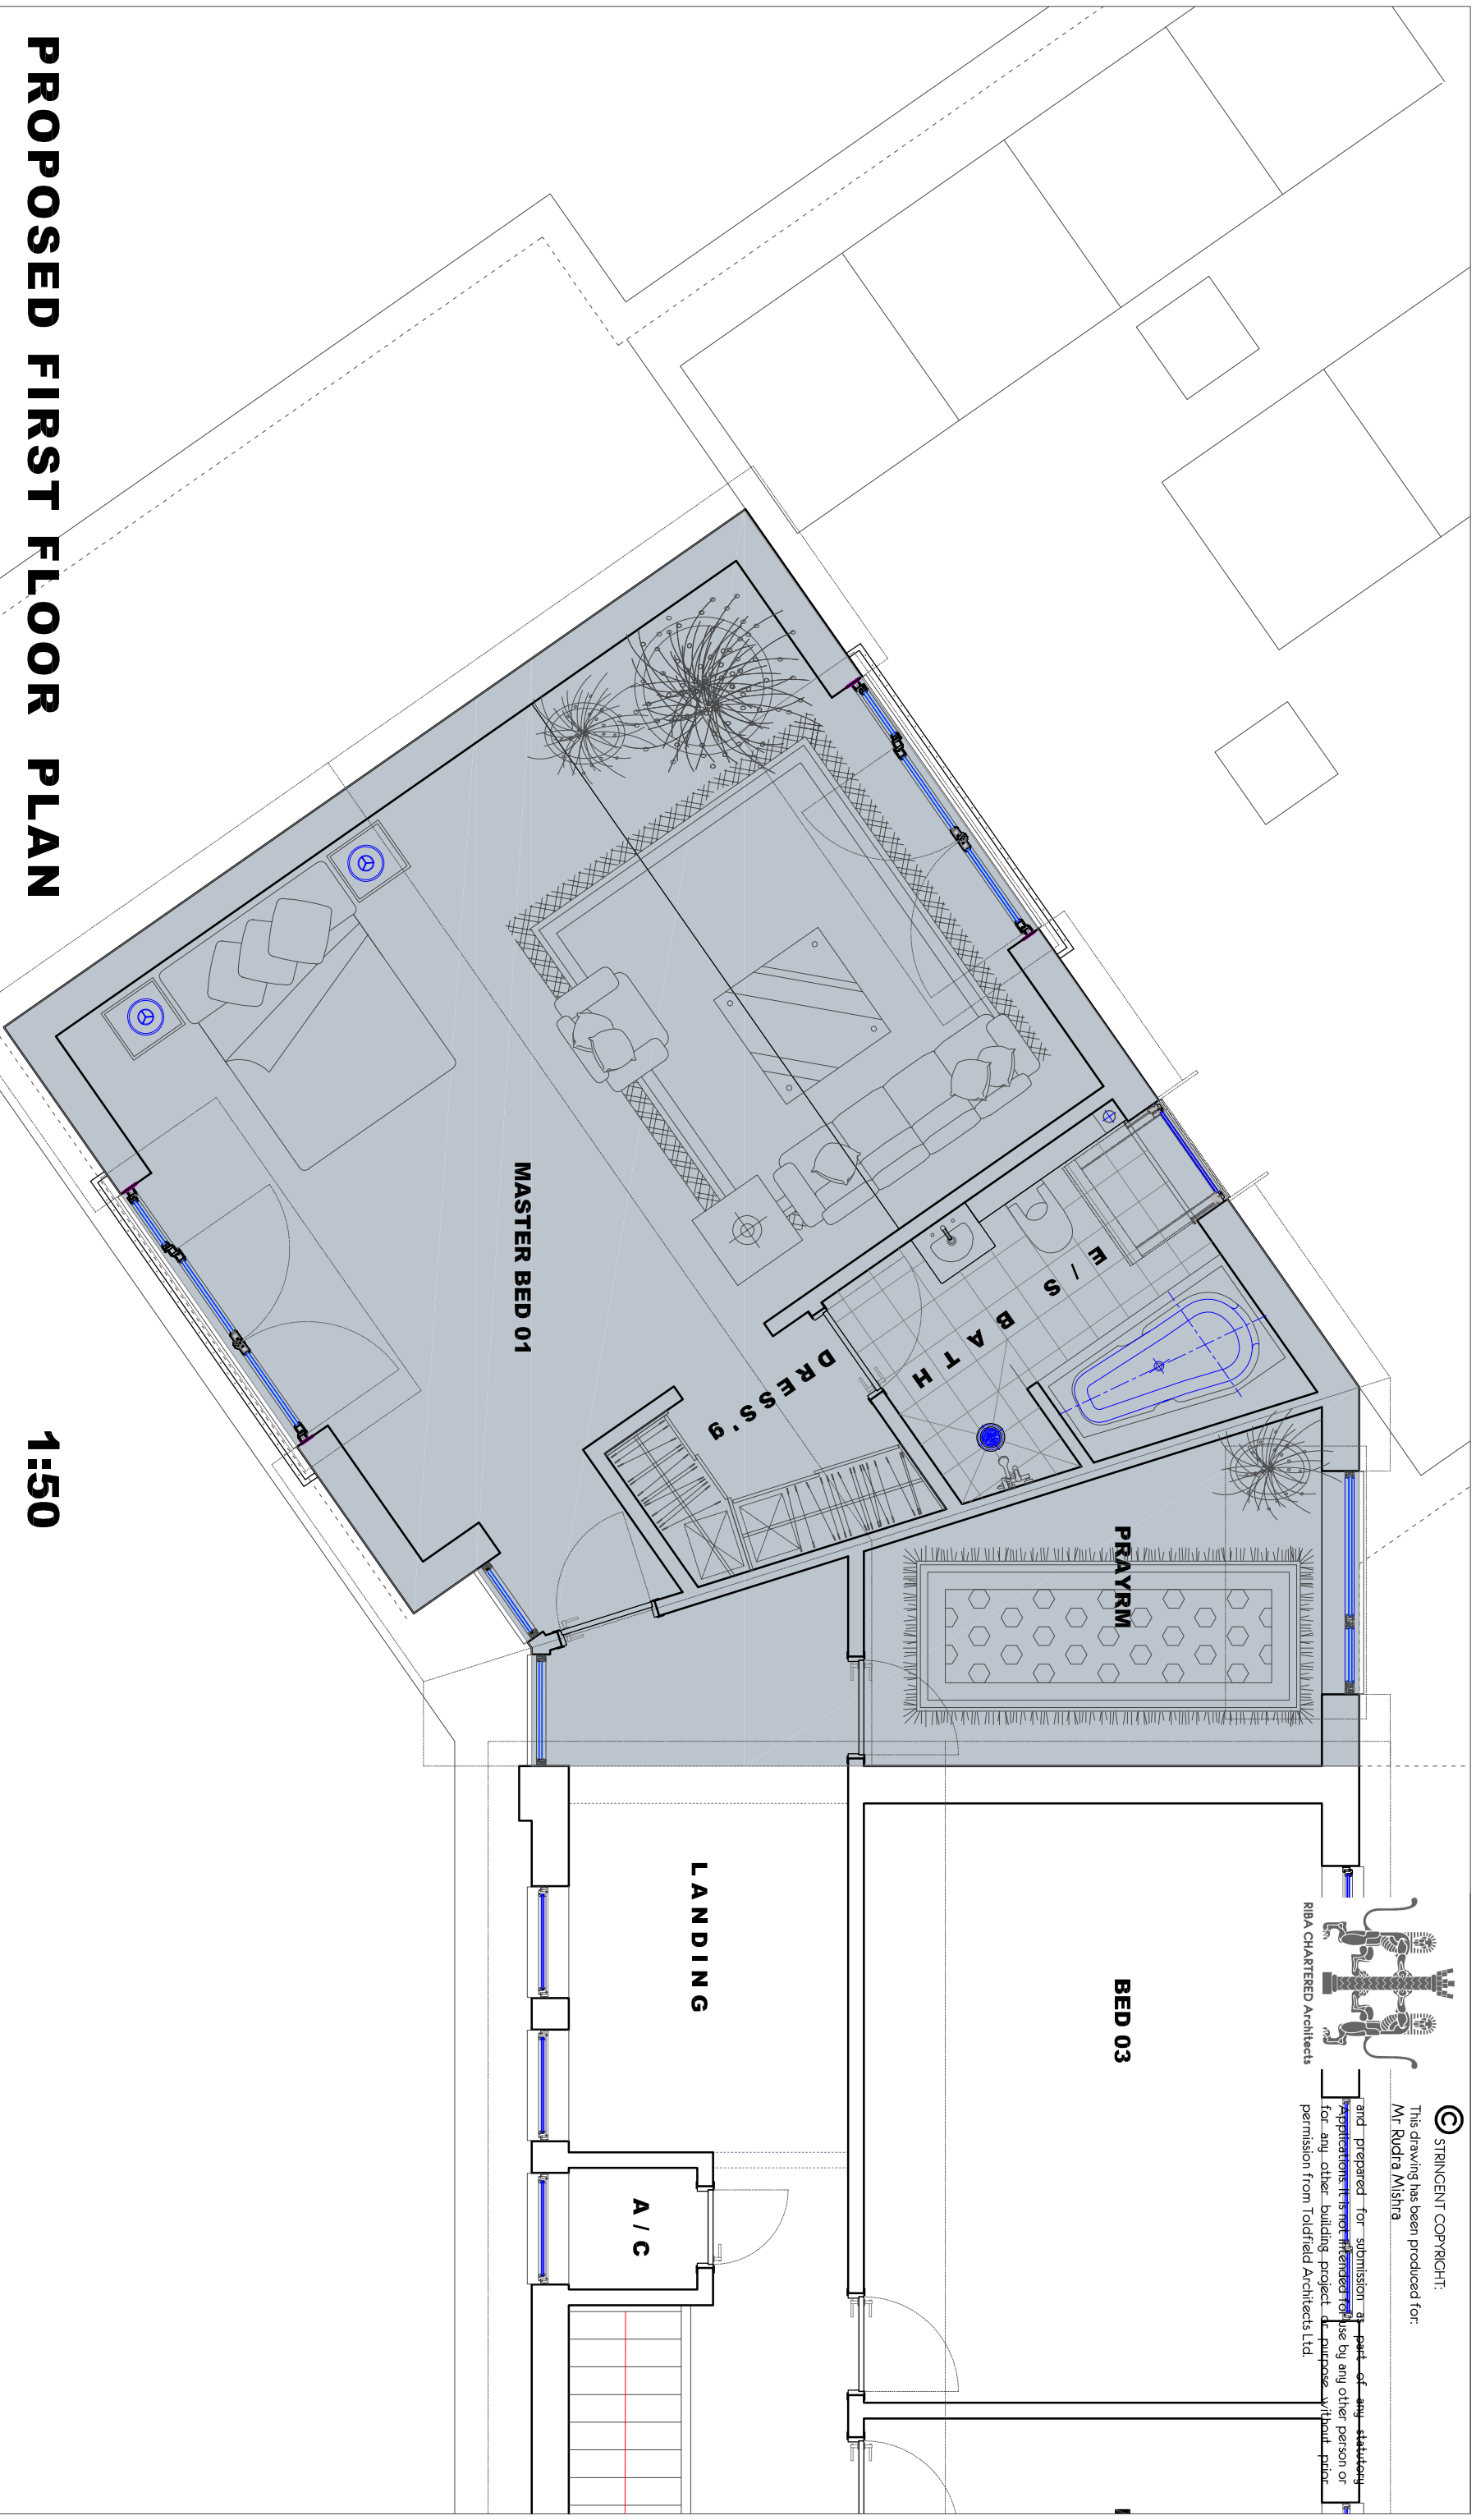

PROPOSED FIRST FLOOR PLAN

1:50

Project Name and Address: Proposed first floor side extension, minor internal remodelling & external cladding alterations @ 5 Merdon Close, C/Ford	Project Ref:	Origin:	Zone:	Level:	Type:	Role:	Number:	Rev:			
	231102	TA	- 01	-01	P	-A	-P09	-			
	Status:										
Client: Mr Rudra Mishra	Appraisal										
Drawing Title: Proposed First Floor Extension Layout	TA Code:	Project Stage:		Sheet @ A3:		Date:			Rev:	Comments:	
	231102	Planning		1:50		App. 2024					