
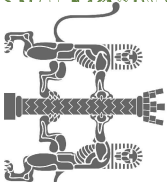



A new pair of PP-coated GWS gates in black fabricated by a Specialist equipped with an automatic opening mechanism (See also Street View drawing P1.1)

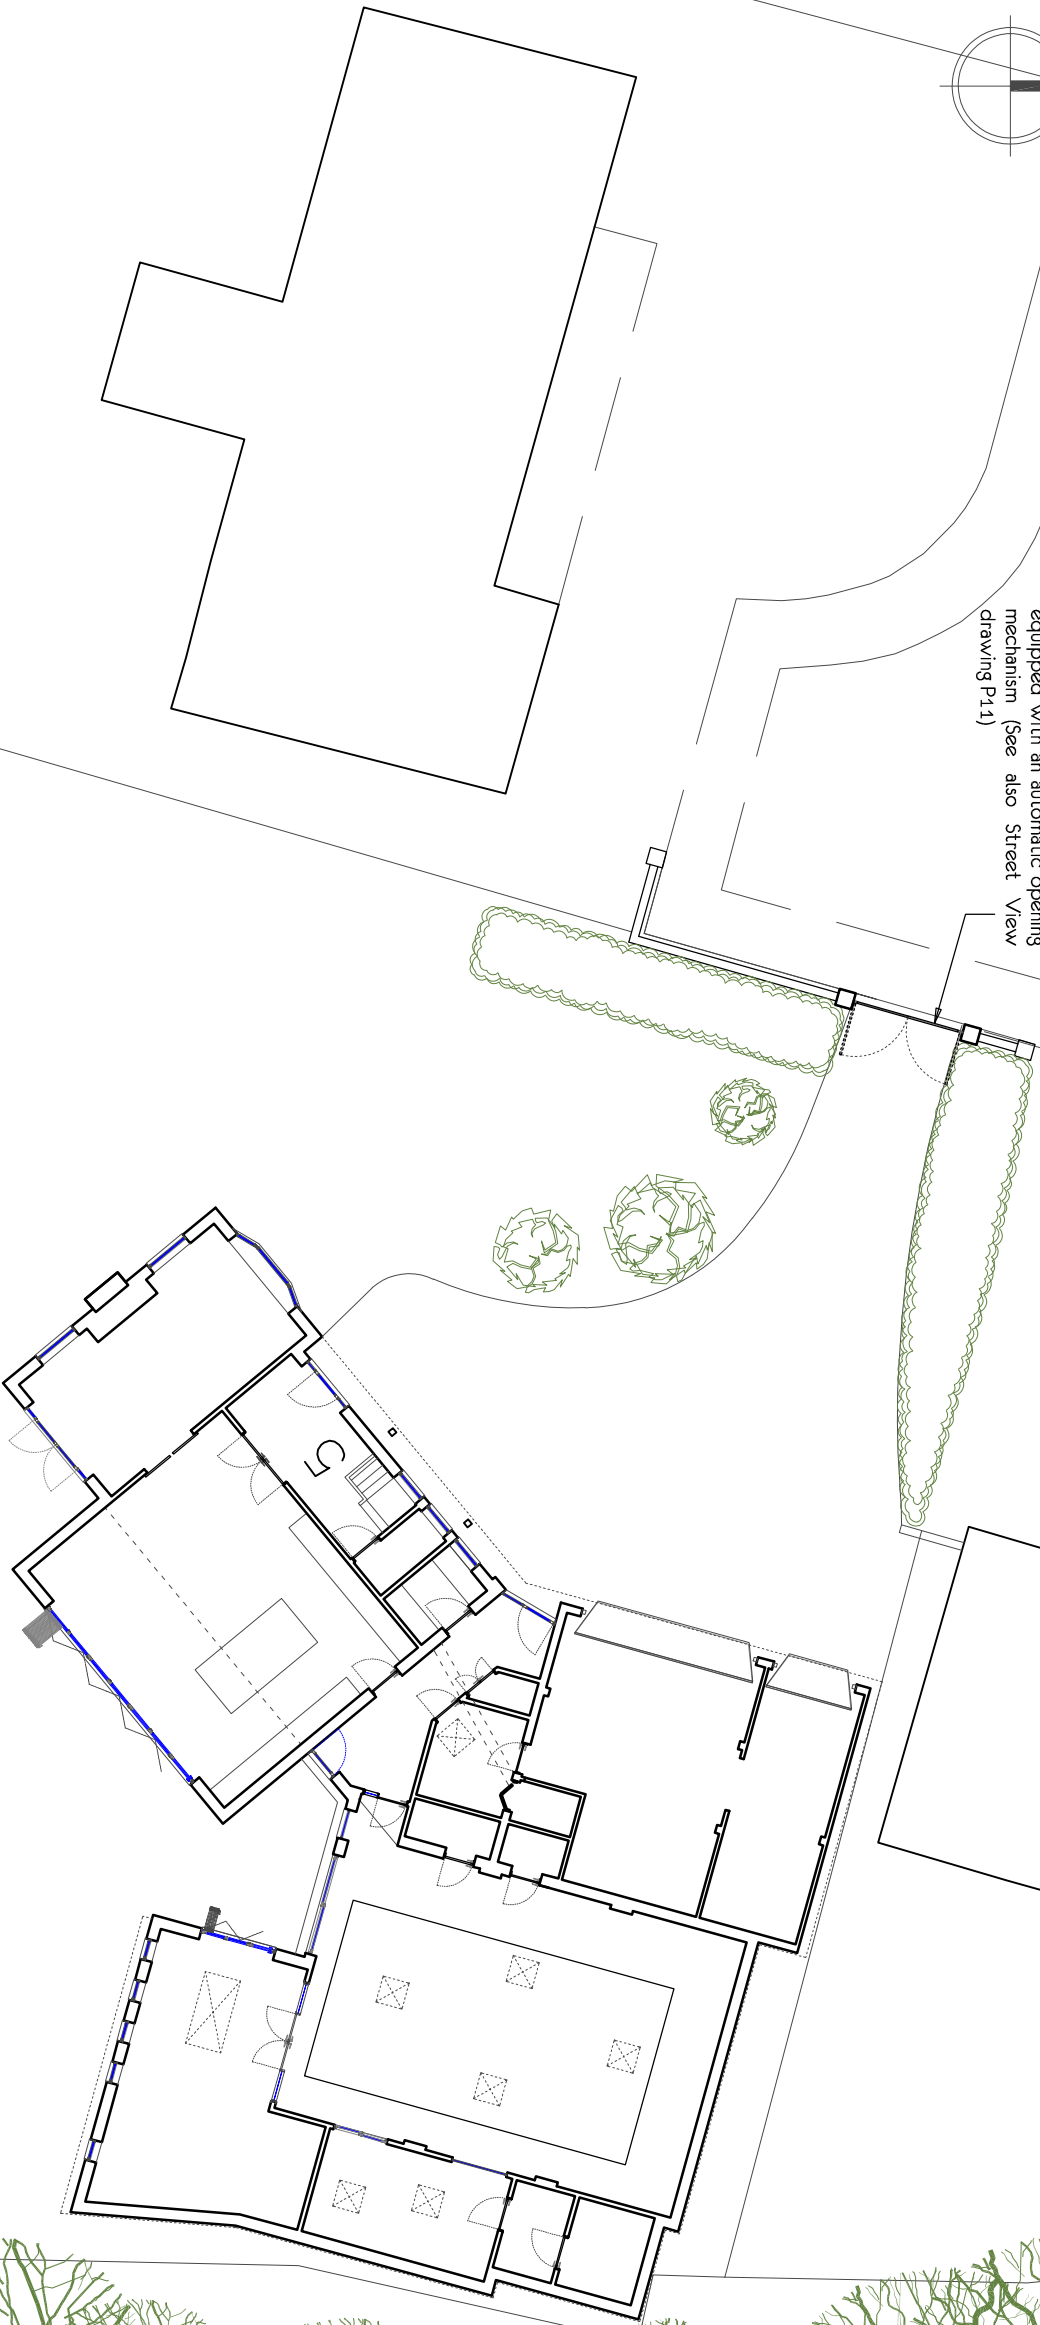

RIBA CHARTERED Architects

STRICTLY COPYRIGHT:
This drawing has been produced for:
Mr Rudra Mishra
and is prepared for submission as part of any statutory Applications. It is not intended for use by any other person or for any other building project or purpose without prior permission from Toldfield Architects Ltd.

PROPOSED SITE PLAN 1:200

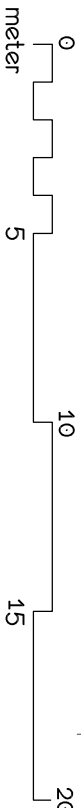

Project Name and Address:
Proposed first floor side extension, minor internal remodelling & external cladding alterations @ 5 Merton Close, C/Ford

Project Ref: 231102 Origin: TA Zone: 01 Level: -01 Type: P Role: -A Number: P13 Rev: -

Client:

Mr Rudra Mishra

Status:

Appraisal

Drawing Title:

Proposed Site Plan

T/A Code: Project Stage:

Sheet @ A3:

Date:

TOLDFIELD ARCHITECTS
Toldfield Architect Ltd
5 Freemontle Business Centre
152 Millbrook Road East
Southampton
SO15 1JR
Tel: 023 80 236165

Emails:

info@toldfieldarchitects.co.uk
adi@toldfieldarchitects.co.uk
kourosh@toldfieldarchitects.co.uk
Web: www.toldfieldarchitects.co.uk

Rev:

Comments:

Dr:

Ch: