



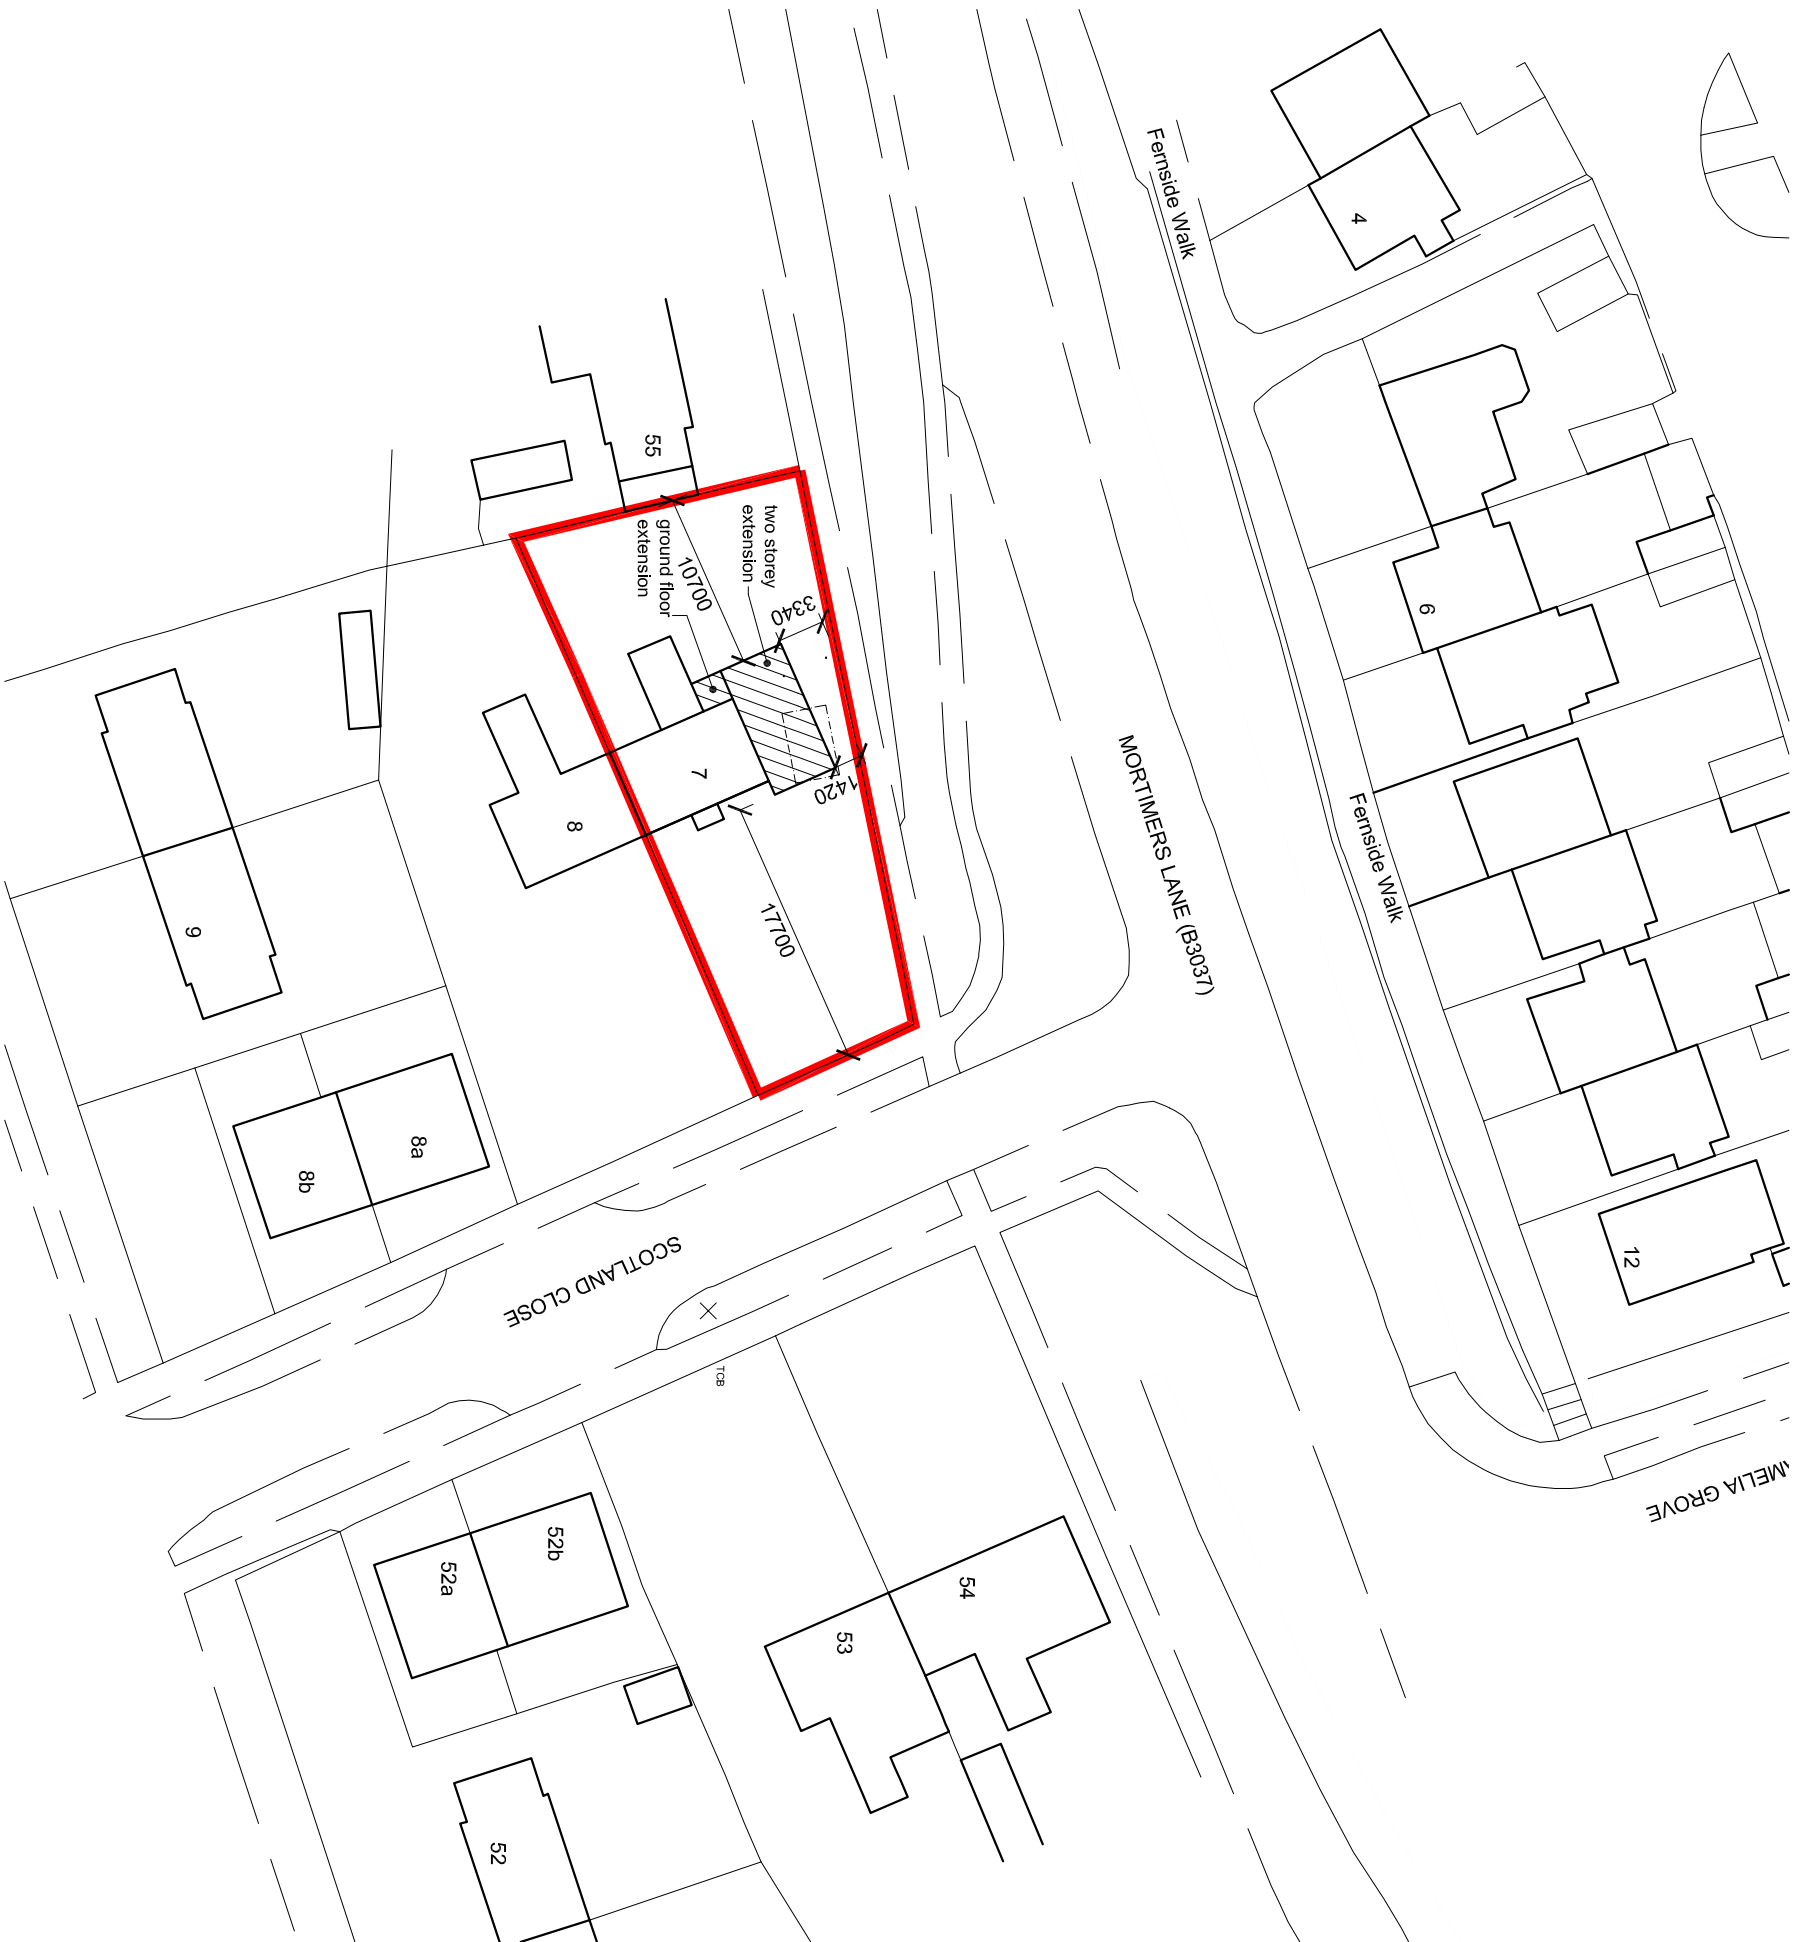

**BLOCK PLAN**  
SCALE - 1:500

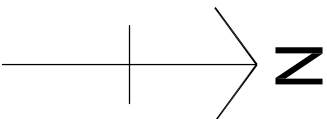

© Crown Copyright 2024 All rights reserved. Licence number 100022432  
**LOCATION PLAN**  
SCALE - 1:1250



**Sunstone**  
**Design**

ARCHITECTURAL  
CONSULTANTS

T 01962 713873  
F 01962 713873  
E [studio@sunstonedesign.co.uk](mailto:studio@sunstonedesign.co.uk)  
A The Garden House, Highbridge  
Road, Twyford Moors SO21 1RL

**7 SCOTLAND CLOSE  
FAIR OAK**

**BLOCK AND  
LOCATION PLANS**

JOB NO: 17\_22 MAY 2024  
SCALE: 1:1250 + 500 @ A3

**DRAWING NO: 11**