

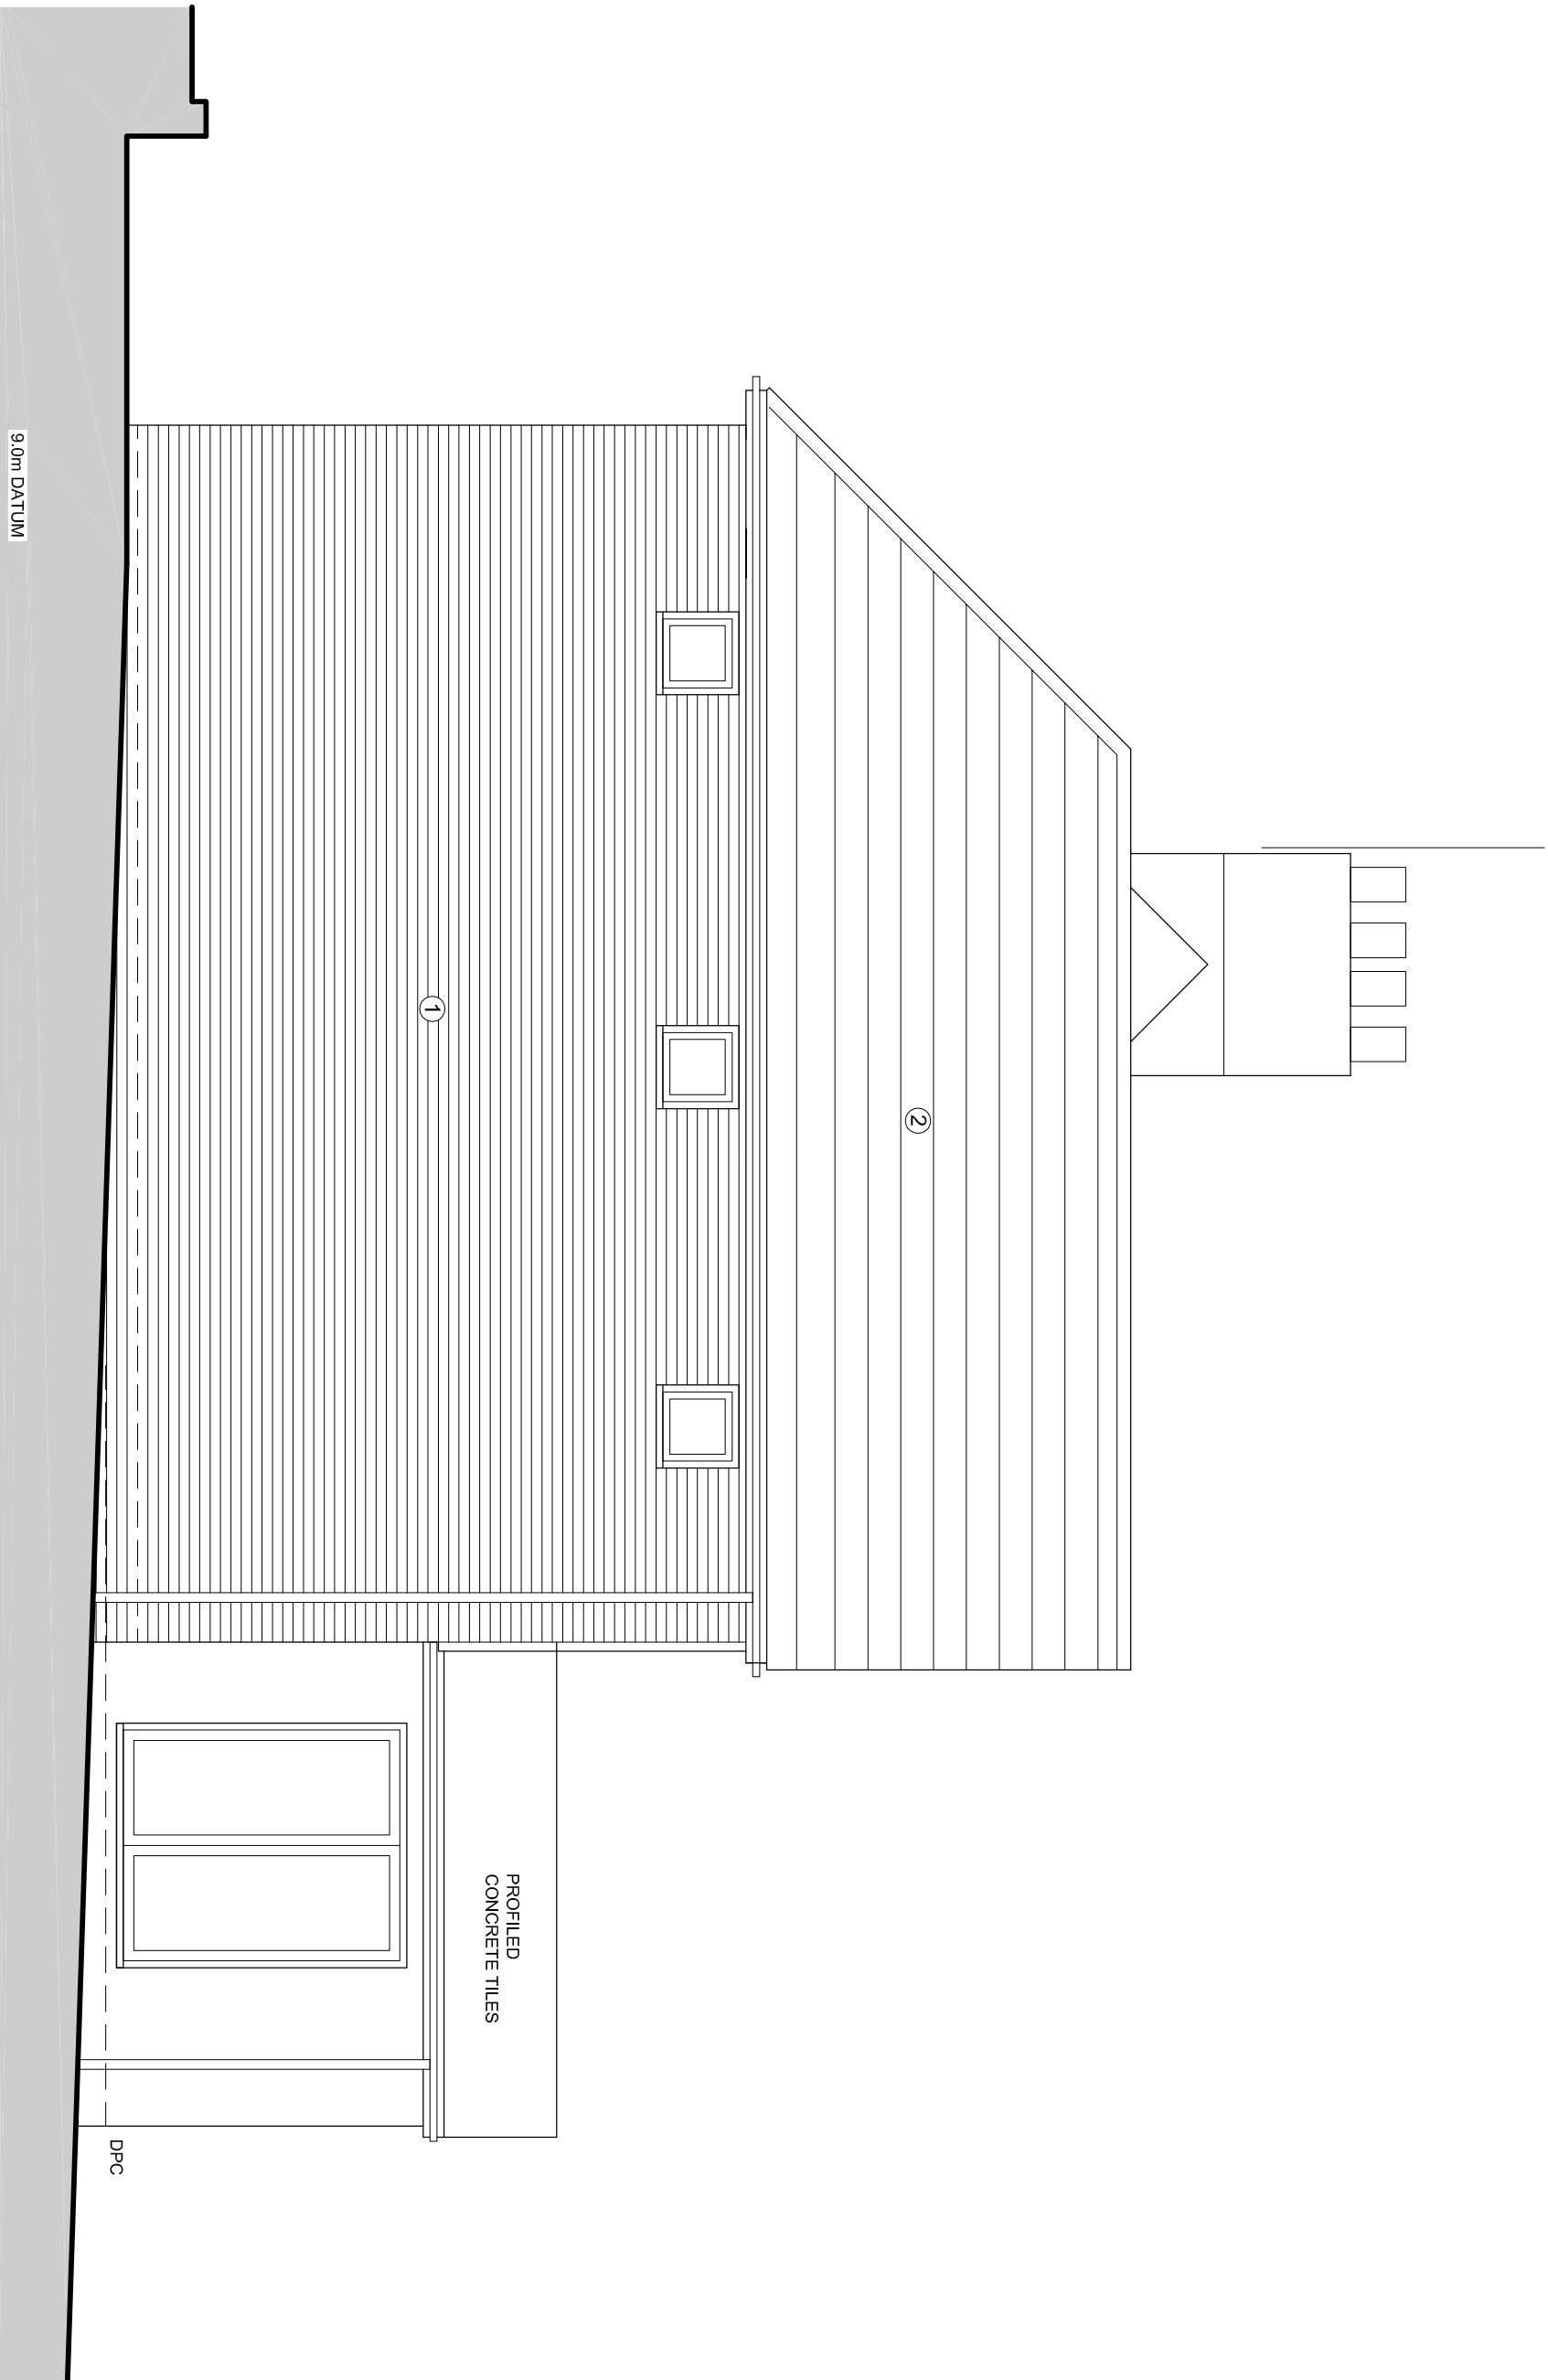


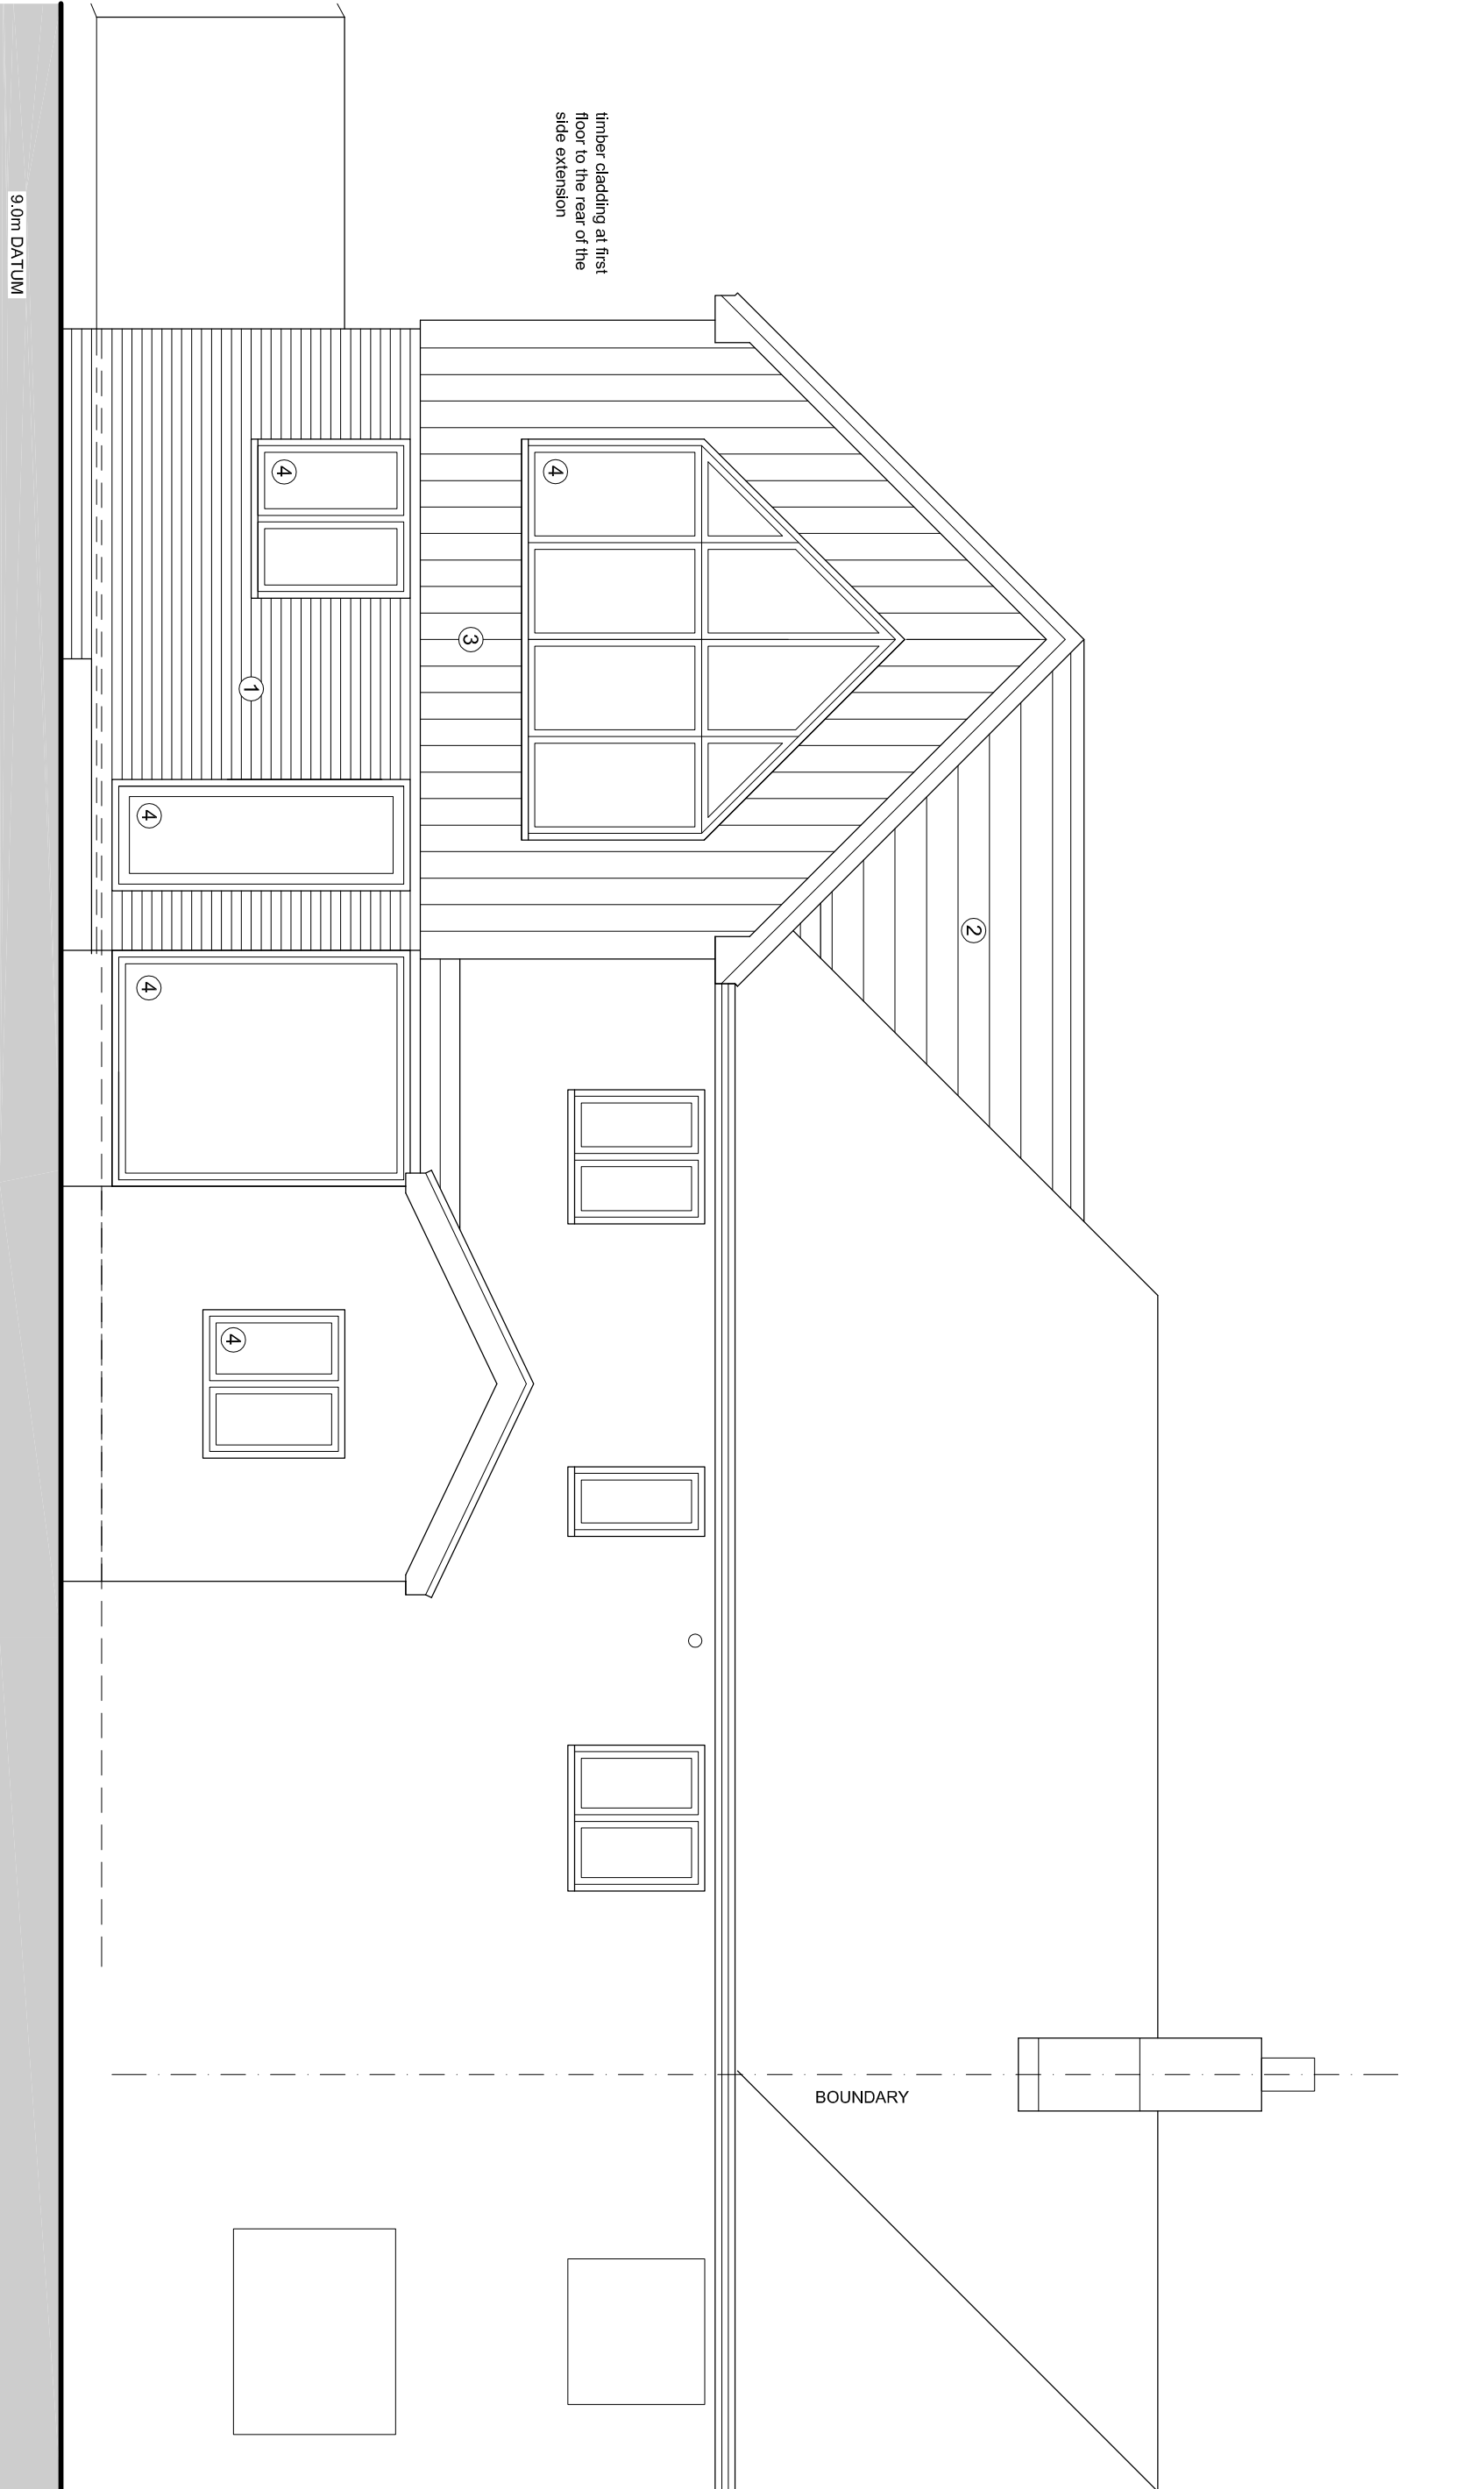

WEST ELEVATION

NORTH ELEVATION

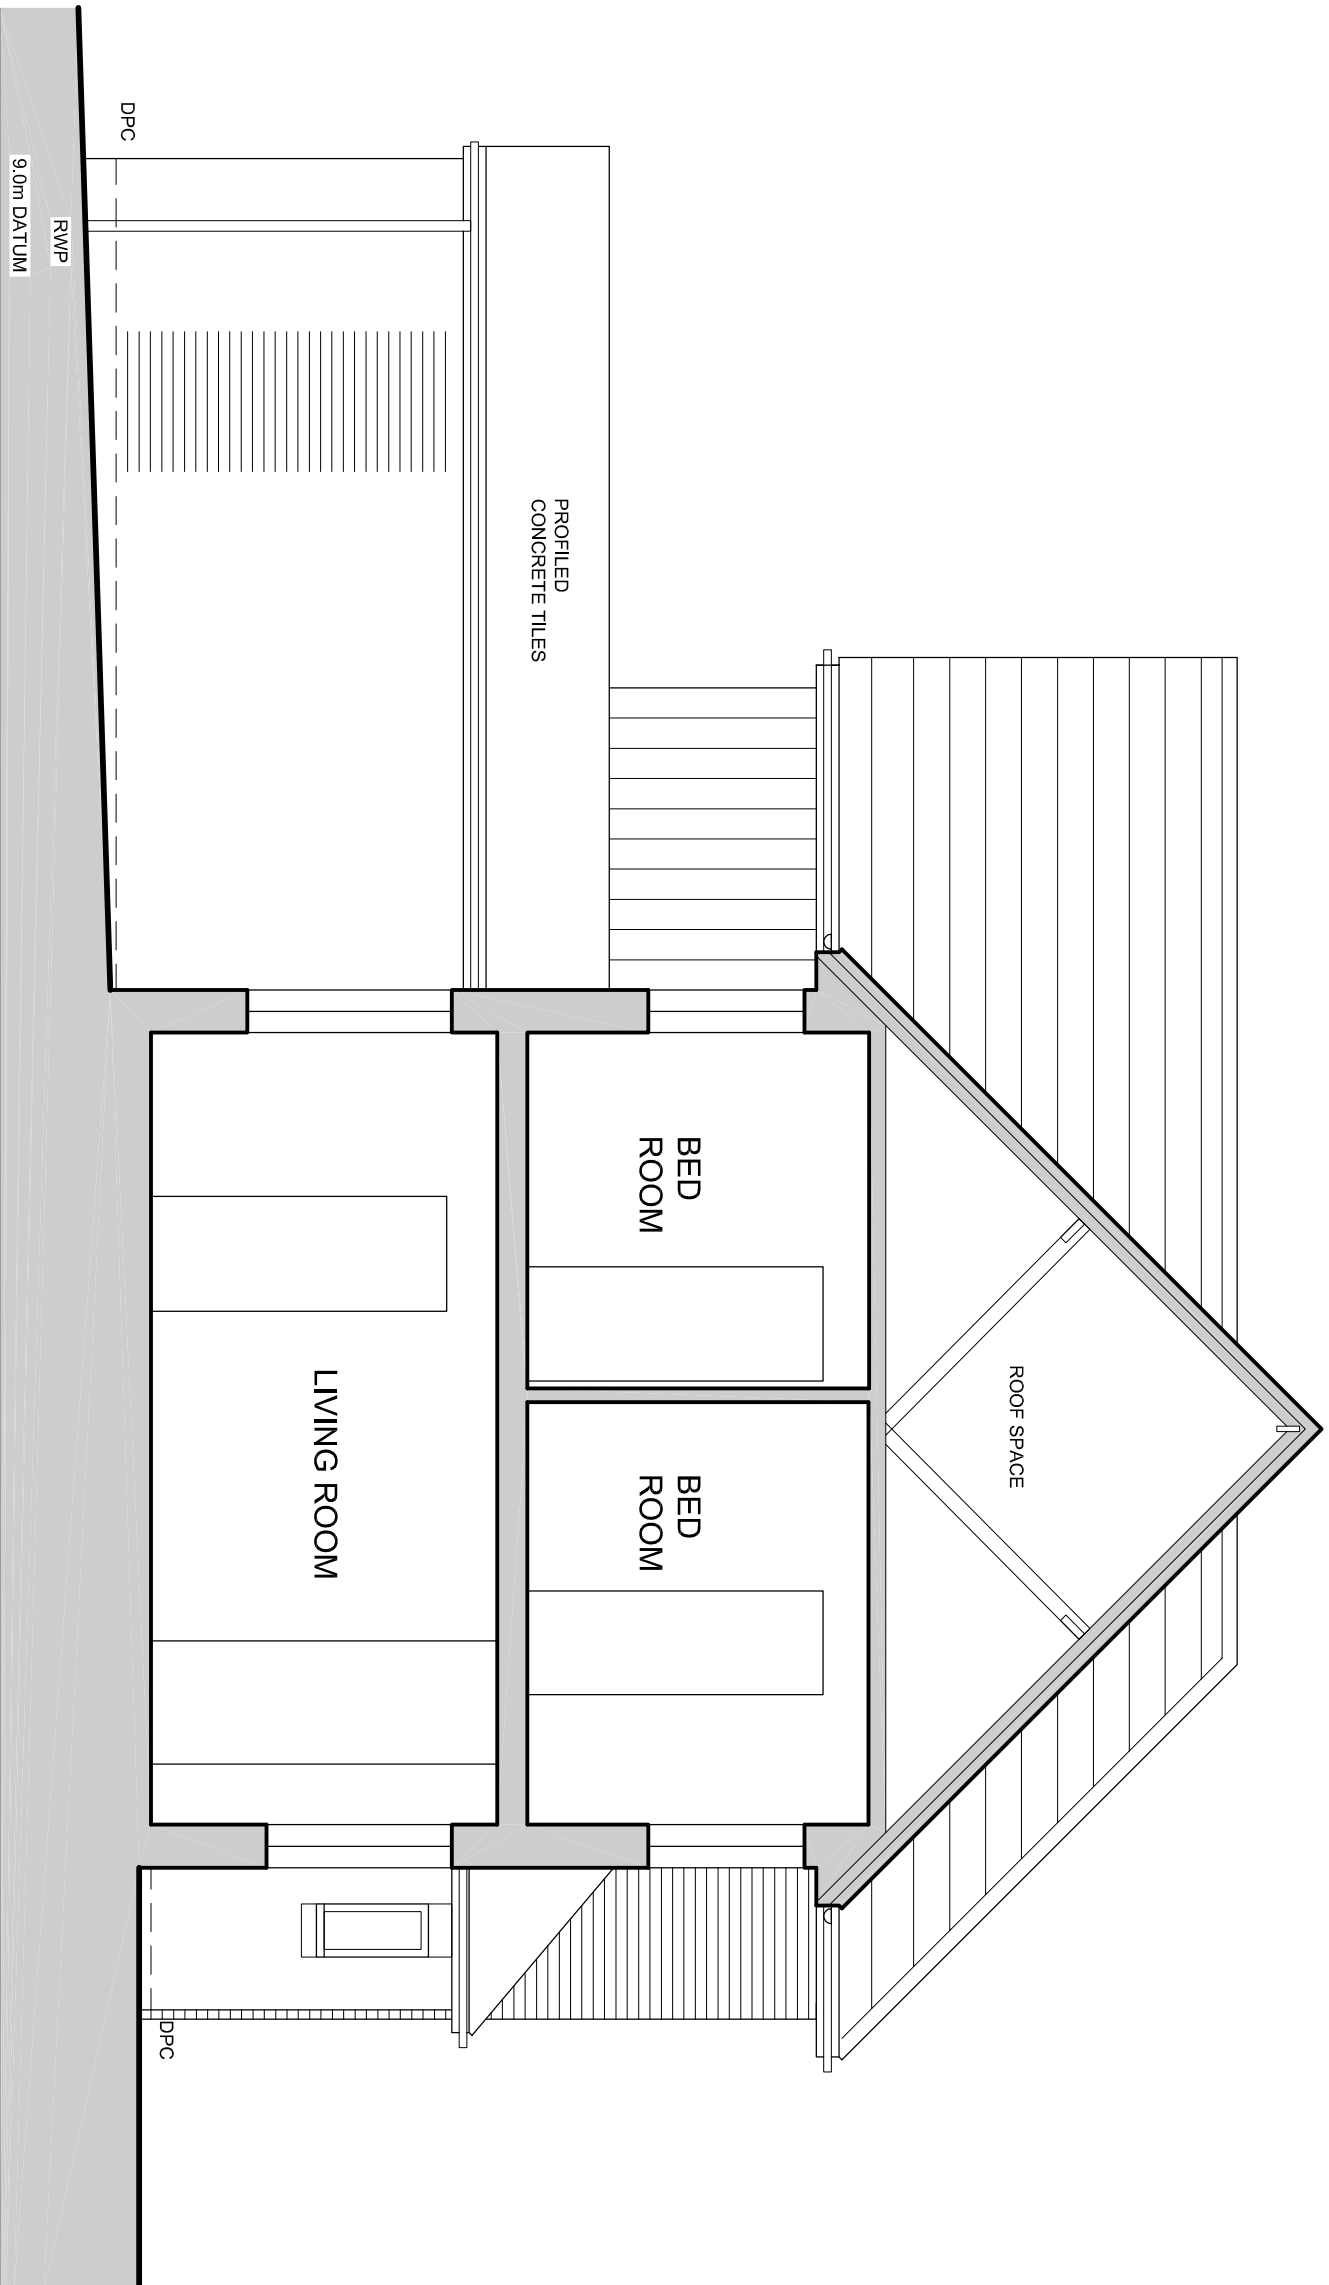

EAST ELEVATION

SECTION + SOUTH ELEVATION

- MATERIALS KEY:**
1. WALLS: BRICKWORK - COLOUR RED BROWN TO MATCH EXISTING
 2. ROOF: ROOFING - COLOUR DARK GREY TO MATCH EXISTING
 3. TIMBER CLADDING: TREATED - COLOUR BLACK/DARK GREY
 4. WINDOWS AND DOORS: METAL - COLOUR GREY
 5. METAL - COLOUR GREY
 6. RAINWATER GOODS: UPVC - COLOUR BLACK
 7. FASCIA + SOFFITS: PAINTED TIMBER - COLOUR WHITE TO MATCH THE EXISTING

