




Location Plan 1:1250
Licence Number: 100047474

Scale 1:1250
0 50000 100000



Block Plan 1:500
Licence Number: 100047474

Scale 1:500
0 10000 20000 30000 40000 50000

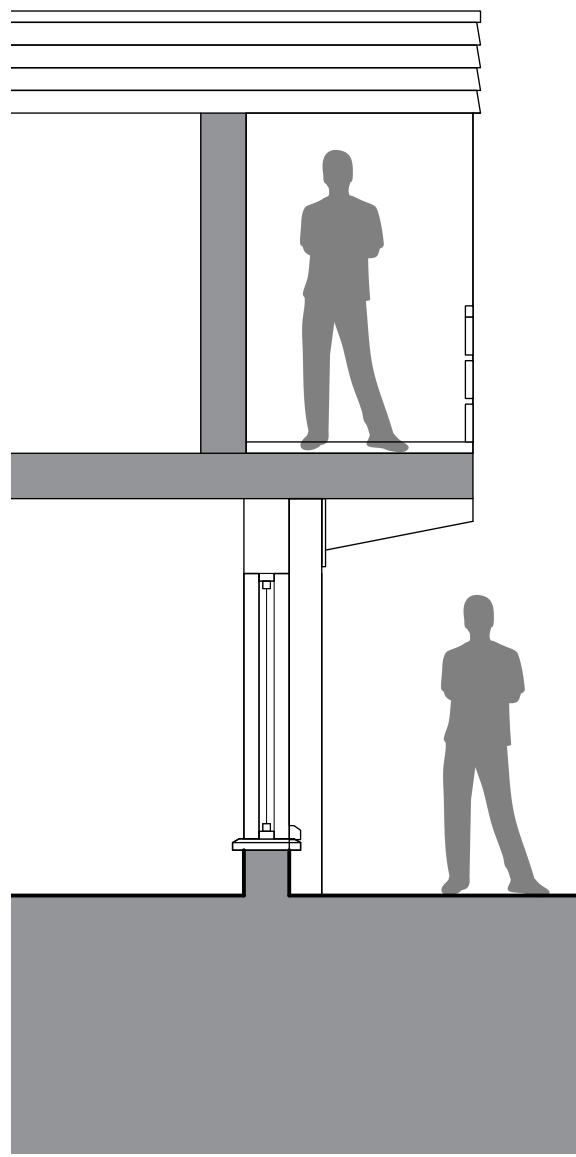


Existing Section 1:50

Scale 1:50
0 1000 2000 3000 4000 5000



Existing Elevation 1:50

Scale 1:50
0 1000 2000 3000 4000 5000

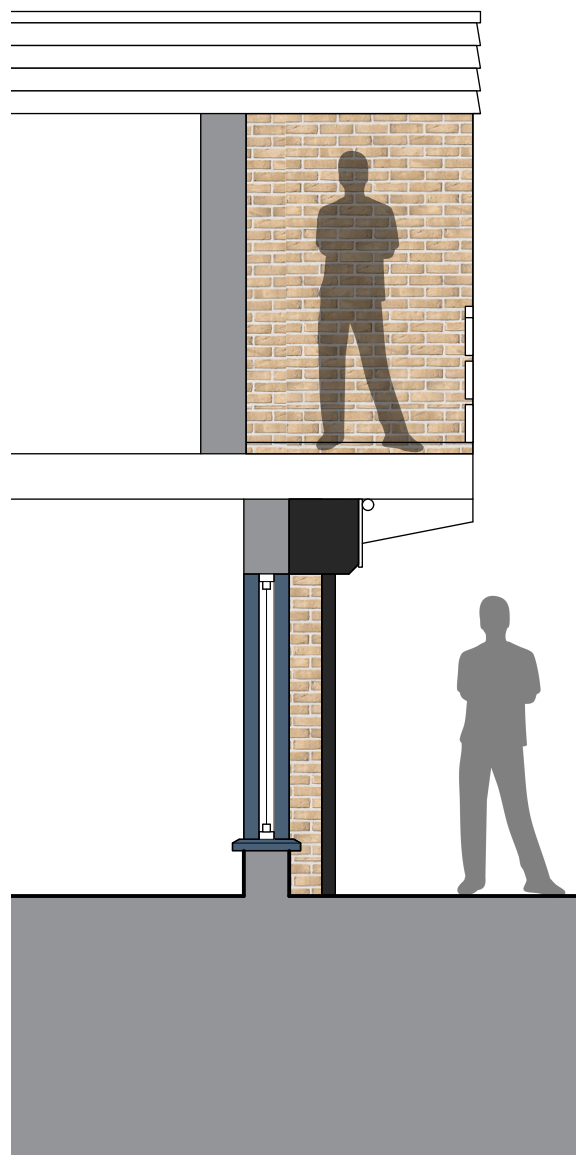

Proposed Section 1:50

Scale 1:50
0 1000 2000 3000 4000 5000



Proposed Elevation 1:50

Scale 1:50
0 1000 2000 3000 4000 5000



Site Photograph Showing Shutters Open (NTS)



Site Photograph Showing Shutters Closed (NTS)

Job Title: 54 Sandy Lane
Existing & Proposed Drawings: Existing & Proposed Elevations & Sections
Scale: As Shown @ A1
Drg.No: WATD-001-P
Drawn by: LMW
Issued to: Eastleigh Borough Council
Status: Planning
Date: 02.06.2024
WATDESIGN RIBA ARCHITECT
WAT DESIGN RIBA ARCHITECT