


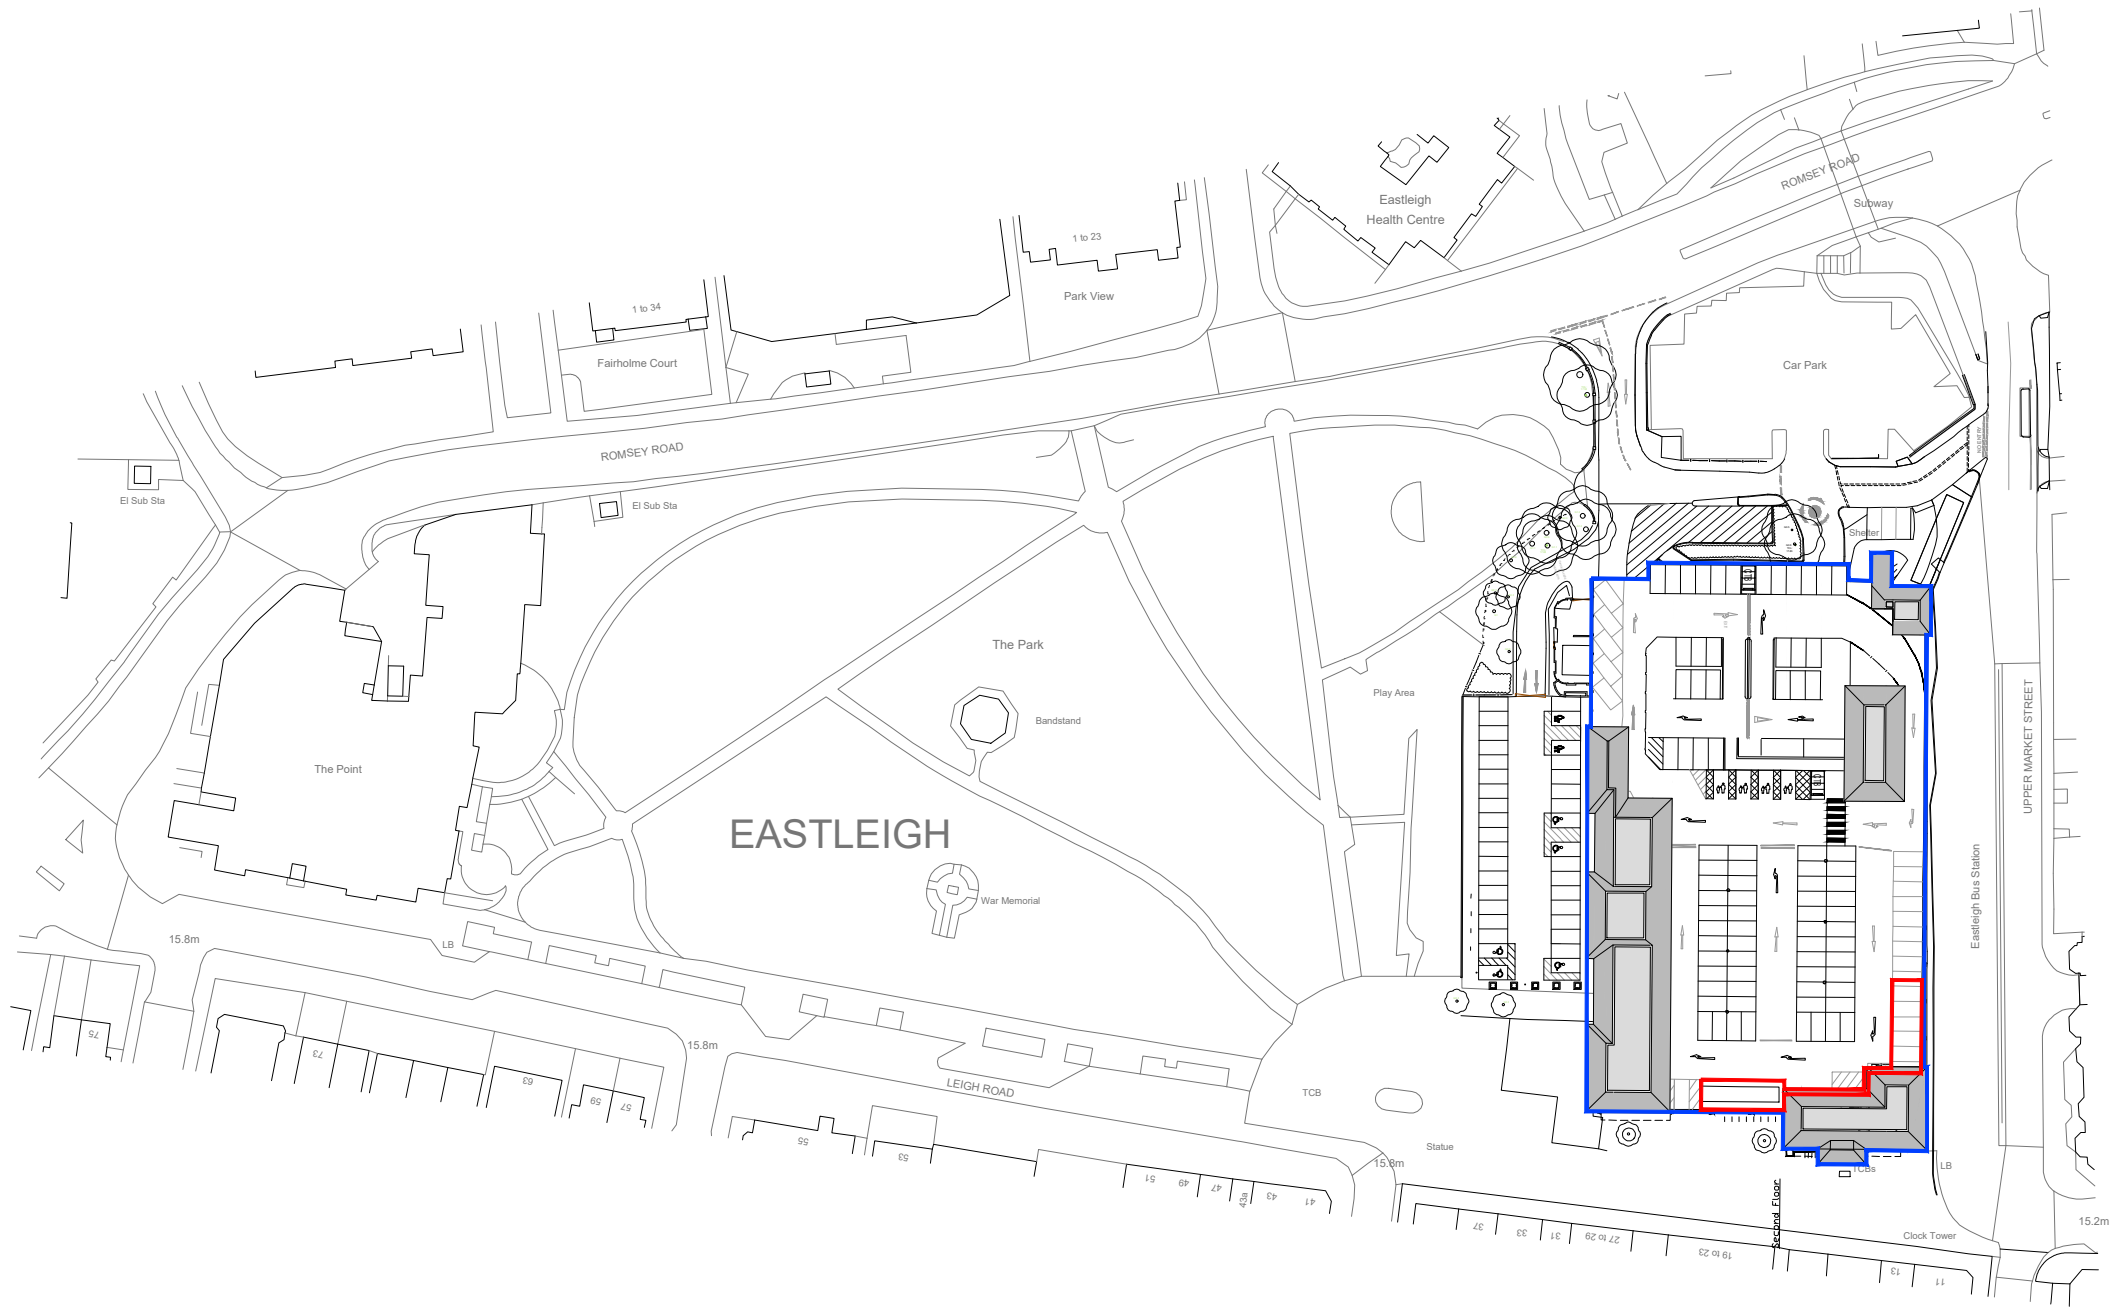

Site Location Plan
Scale 1:1250 @ A3

Extent of Proposed Works
0.04 Acres/0.015 Hectares

SSL Ownership
1.28 Acres/0.518 Hectares

	<table><tr><th>REV.</th><th>DESCRIPTION</th><th>DATE</th><th>INITIALS</th></tr><tr><td>X</td><td>XXX</td><td>XX-XX-XX</td><td>XXX</td></tr><tr><td colspan="4"> </td></tr></table>	REV.	DESCRIPTION	DATE	INITIALS	X	XXX	XX-XX-XX	XXX					NORTH	<table><tr><td colspan="2">CLIENT</td><td colspan="2"> Sainsbury's Supermarkets Ltd. CHQ ARCHITECTS </td></tr><tr><td colspan="2">PROJECT</td><td colspan="2">CHQ Architects Ltd. The Maltings, 44 Whitehouse Street, Baldock, Hertfordshire SG7 6QQ Telephone: (01462) 895110 Email: design@chq-architects.co.uk www.chq-architects.co.uk</td></tr><tr><td colspan="2">CHQ REFERENCE</td><td colspan="2">CHQ.24.16927</td></tr><tr><td colspan="2">DRAWING</td><td colspan="2">Site Location Plan</td></tr><tr><td colspan="2">PROJECT CODE</td><td>ORIGINATOR</td><td>DIVISION</td></tr><tr><td colspan="2">AS-2253_0194</td><td>CHQ</td><td>Z07</td></tr><tr><td colspan="2"></td><td>LEVEL</td><td>DRG. NO.</td></tr><tr><td colspan="2"></td><td>00</td><td>PL-A-2001</td></tr><tr><td colspan="2"></td><td>REV</td><td>-</td></tr><tr><td colspan="2"></td><td>DRAWN</td><td>BMI</td></tr></table>	CLIENT		Sainsbury's Supermarkets Ltd. CHQ ARCHITECTS		PROJECT		CHQ Architects Ltd. The Maltings, 44 Whitehouse Street, Baldock, Hertfordshire SG7 6QQ Telephone: (01462) 895110 Email: design@chq-architects.co.uk www.chq-architects.co.uk		CHQ REFERENCE		CHQ.24.16927		DRAWING		Site Location Plan		PROJECT CODE		ORIGINATOR	DIVISION	AS-2253_0194		CHQ	Z07			LEVEL	DRG. NO.			00	PL-A-2001			REV	-			DRAWN	BMI
	REV.	DESCRIPTION	DATE	INITIALS	
X	XXX	XX-XX-XX	XXX	
CLIENT		Sainsbury's Supermarkets Ltd. CHQ ARCHITECTS	
PROJECT		CHQ Architects Ltd. The Maltings, 44 Whitehouse Street, Baldock, Hertfordshire SG7 6QQ Telephone: (01462) 895110 Email: design@chq-architects.co.uk www.chq-architects.co.uk	
CHQ REFERENCE		CHQ.24.16927	
DRAWING		Site Location Plan	
PROJECT CODE		ORIGINATOR	DIVISION	
AS-2253_0194		CHQ	Z07	
		LEVEL	DRG. NO.	
		00	PL-A-2001	
		REV	-	
		DRAWN	BMI	
All drawings are subject to full site survey. All dimensions are to be checked on site.	0m25m50m75m100m125m 1250 scale	PLANNING	