


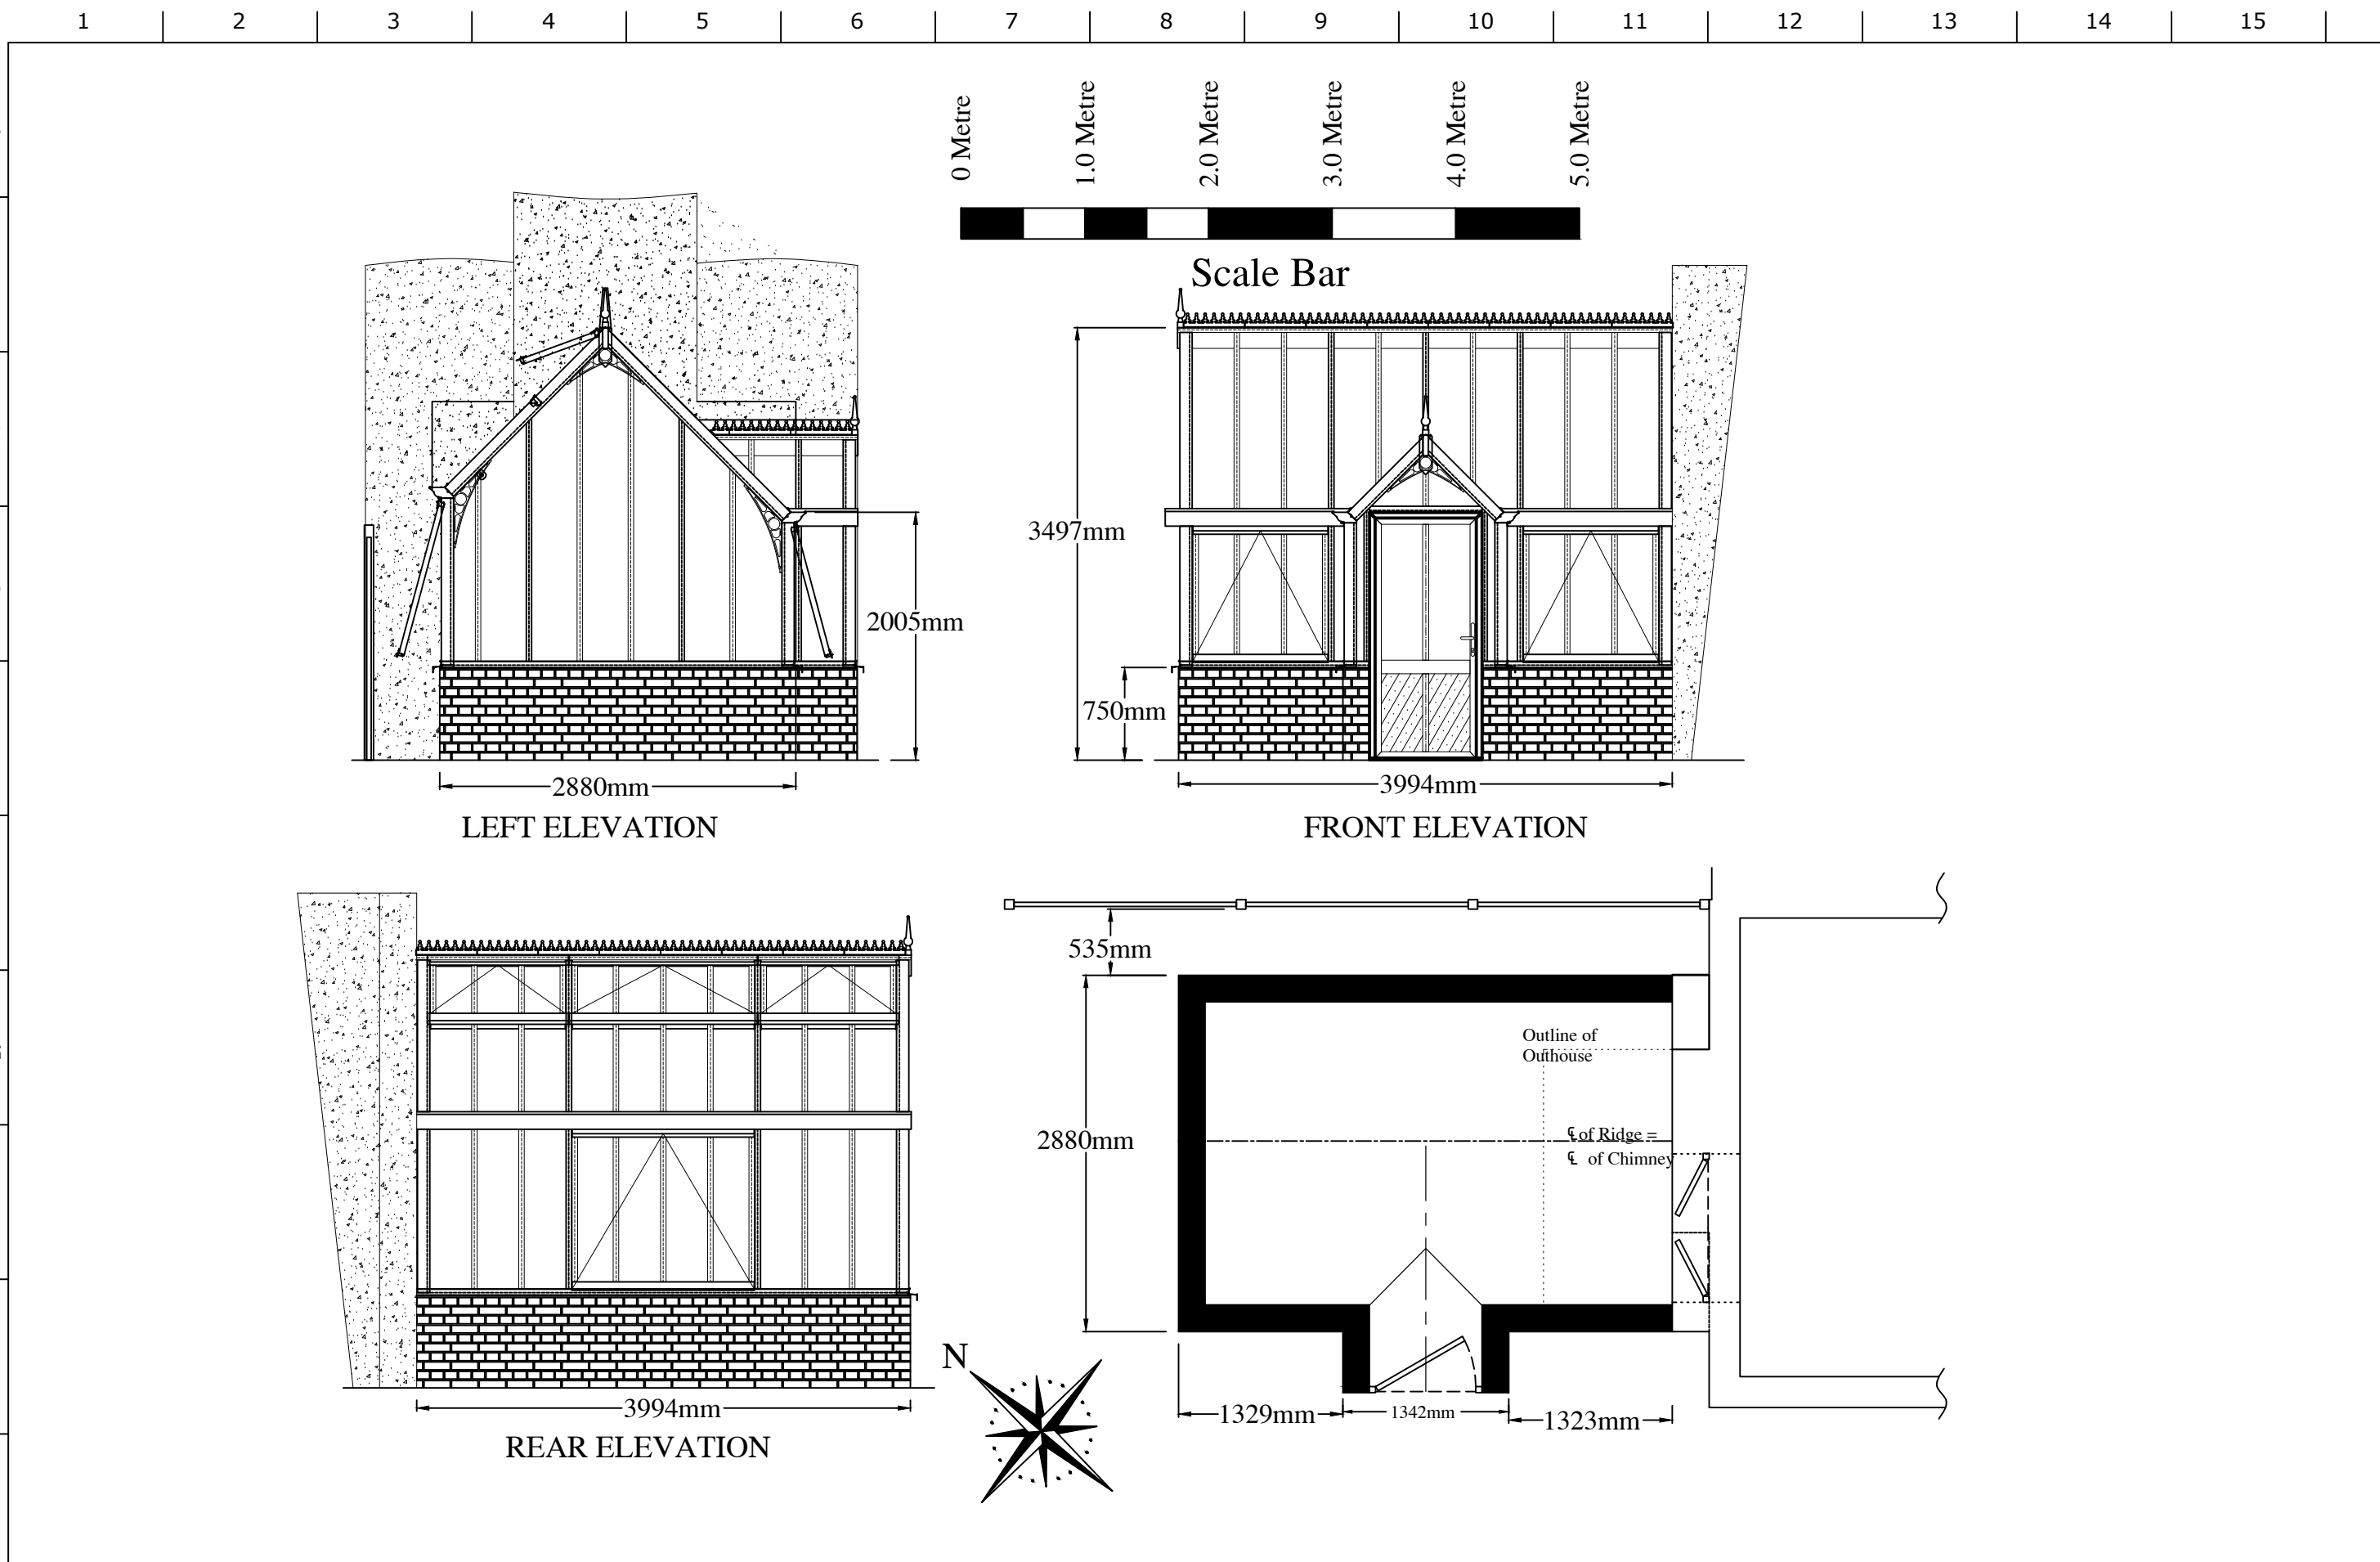

TOLERANCES: +/- 1mm ON ALL ALUMINIUM COMPONENTS. +10/- 0mm ON ALL BRICK BASES +5mm/-0mm ON DOOR APERTURES IN BASE.									Griffin Glasshouses Ltd			<i>Sams Proposed Structure</i>		
This drawing remains the sole property of Griffin Glasshouses Ltd. No reproduction or copying is allowed without prior written permission. All content is strictly private and confidential.			Designed By <i>PAS</i>	Checked By <i>LML</i>	Date <i>22/05/2024</i>	Scale <i>1:50@A3</i>		Unit 3, Dean Farm Buildings, Bighton Hill, Ropley, Hampshire, SO24 9SQ Tel: 01962 772512 Fax: 01962 773119 www.griffinglasshouses.com			<i>FsPoGa (3.0m x 4.0m) 45°</i>		Dwg No. <i>23033C</i>	Sheet <i>1 of 1</i>