


LOCATION PLAN

SCALE BAR 1:1250

10m 20m 30m 40m 50m 100m

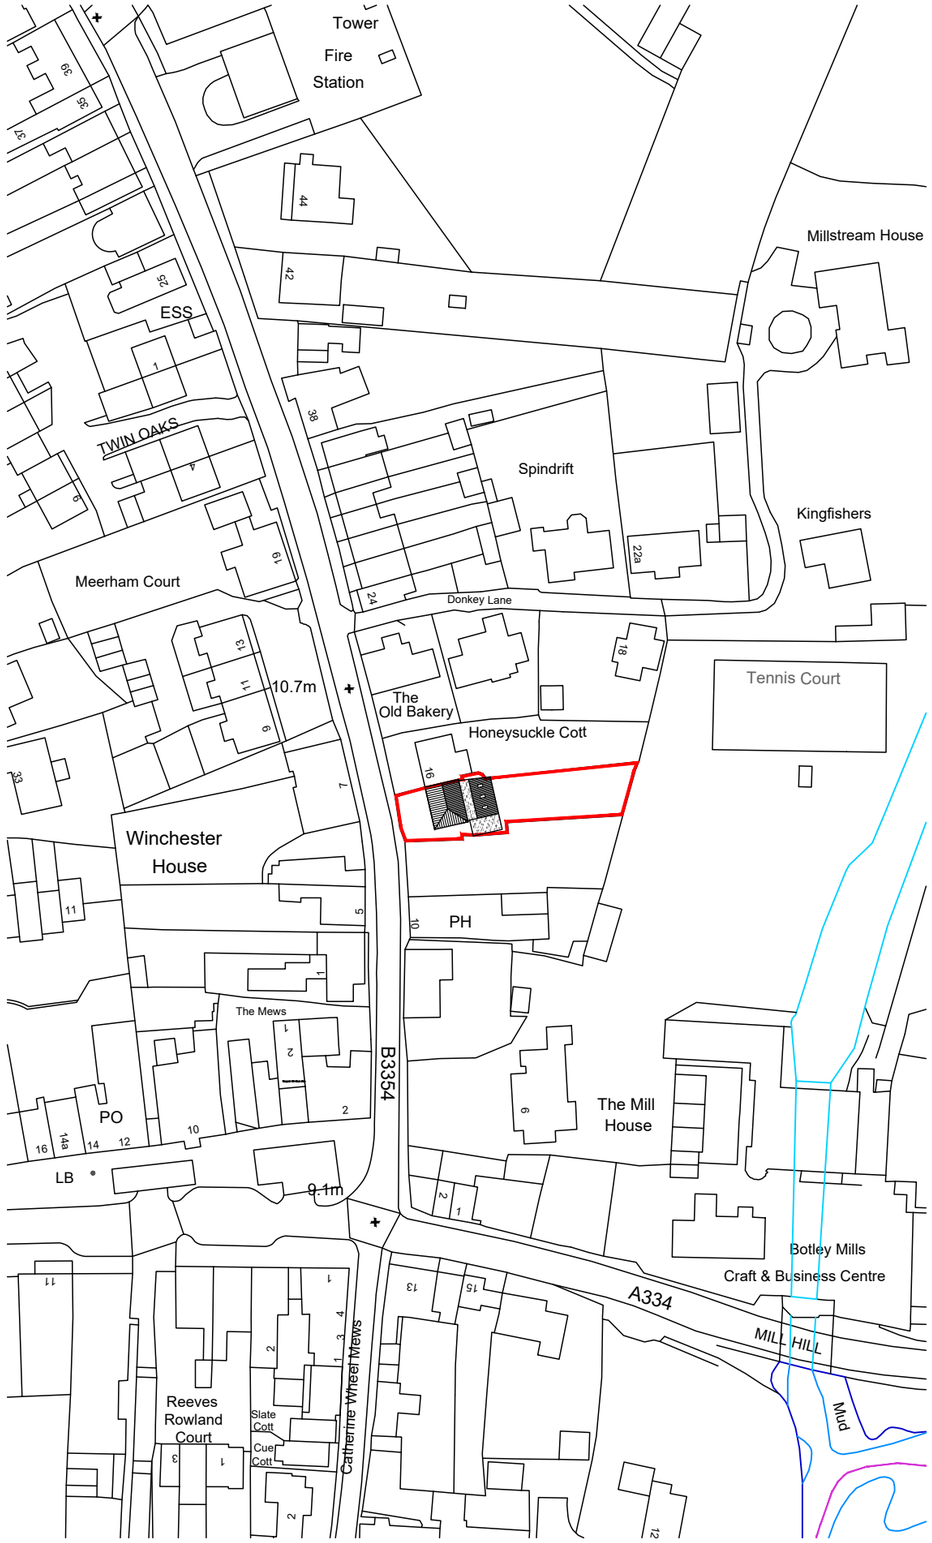


BLOCK PLAN

SCALE BAR 1:500

5m 10m 15m 20m 25m 50m

© Crown Copyright
All right reserved
Reproduced by Permission
Licence No.100046837

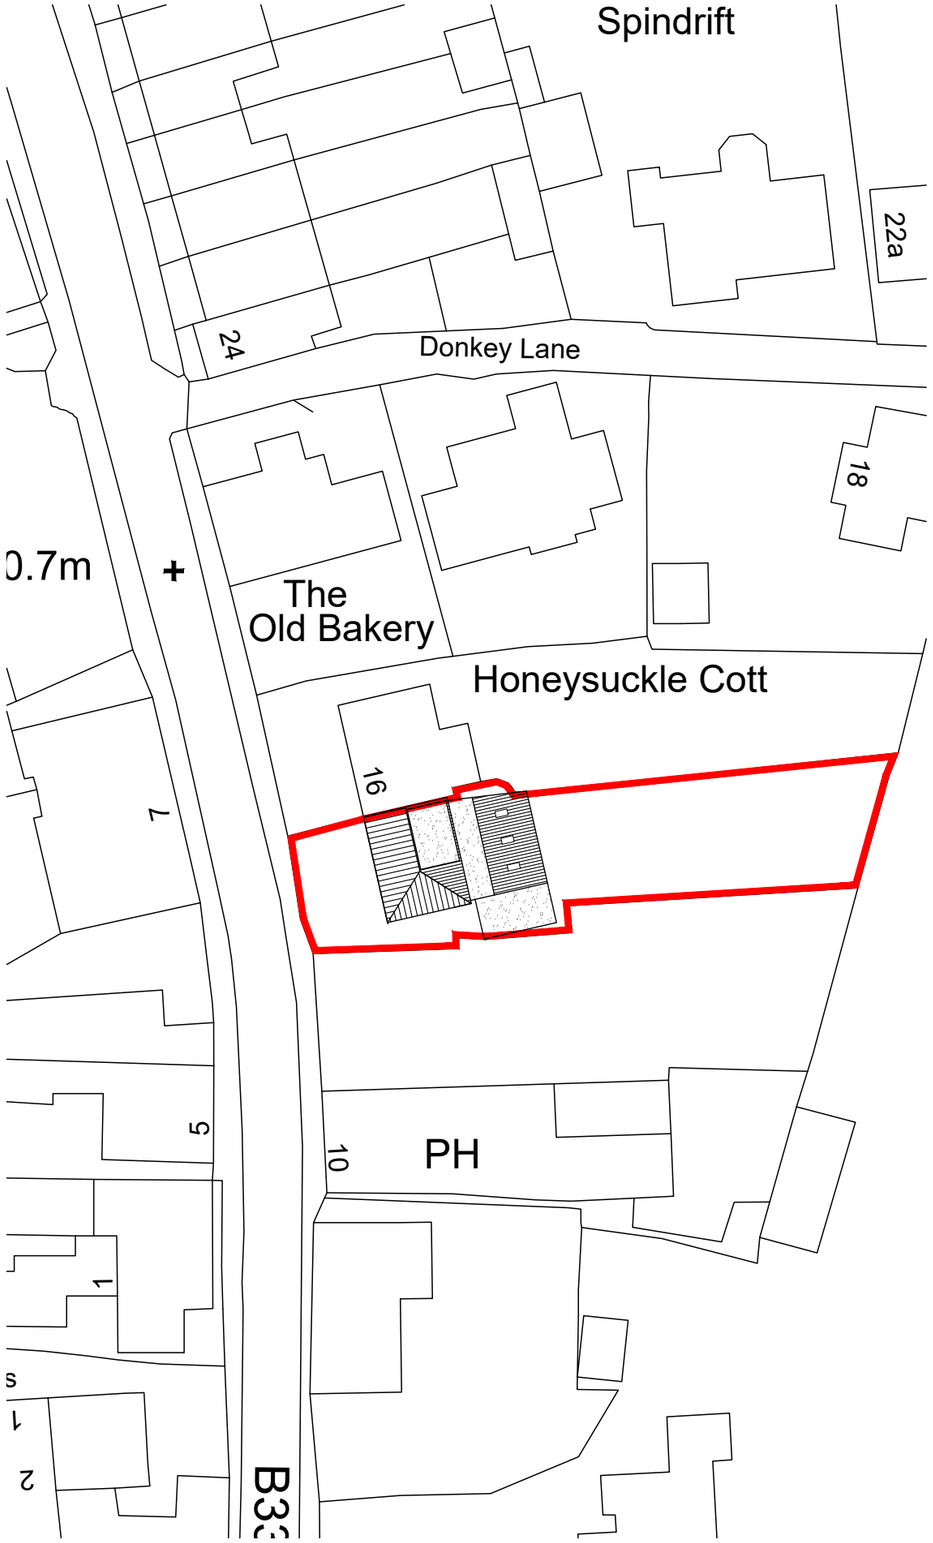NOTES

- Data within this drawing provided by Ordnance Survey. Please note that Ordnance Survey can only guarantee accuracy to 0.9m for maps at this scale. CAAD ltd. accept no responsibility for the accuracy of the Ordnance Survey boundaries. It is strongly recommended that a land survey is carried out should the development rely on the accuracy of these boundaries.

CAAD
Critchley Architecture And Design Ltd.
Contact: 02392 474 919 | info@caad.online
The Old Bakery, 34 North Street, Havant, PO9 1PT

Revisions

A.
B.
C.

Project Address

14 Winchester Street,
Botley,
SO30 2AA

SITE PLANS

| | |
|---|---|
| Scale | A3 = As Shown |
| Drawn By | OS |
| Date | 10.06.2024 |

| Project No. | Sheet No. | Rev. |
|---|---|---|
| 24032 | 101 | 0 |