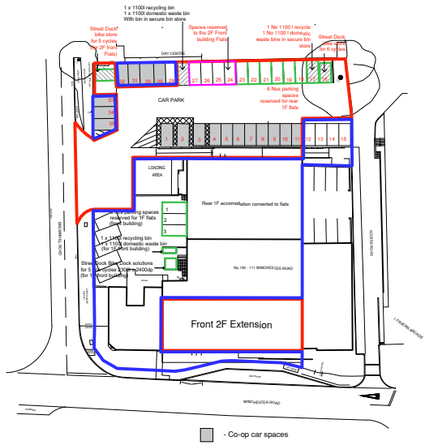

Location Plan
Scale 1:1250

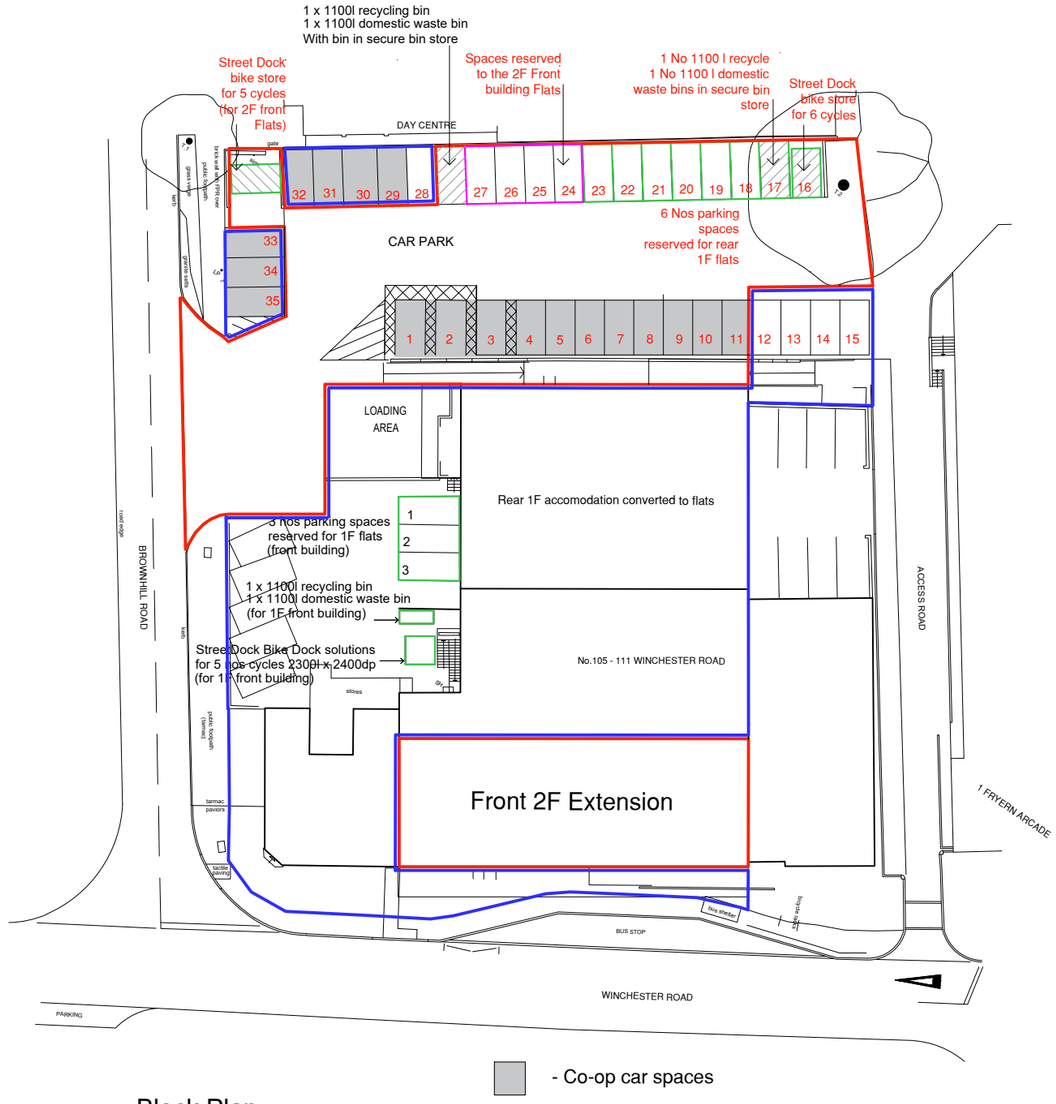

Block Plan
Scale 1:500

GENERAL NOTES:

USE FIGURED DIMENSIONS ONLY.
DO NOT SCALE OFF DRAWINGS.
ALL DIMENSIONS ARE TO BE CHECKED ON SITE.
INCONSISTENCIES ARE TO BE REPORTED TO OATEN ARCHITECTS IMMEDIATELY.

COPYRIGHT OF OATEN ARCHITECTS LTD.

NOTES:

1:500 — 0 5 10 15 20 30 40 50

1:1250 — 0 10 20 30 40 50 100

REV.:	DATE:	DESCRIPTION:
A	20/11/23	Info added
B	5/12/23	Parking revised for 1F Rear building flats
C	5/1/24	Red-line amended
D	14/6/24	Red-line amended
E	24/6/24	Blue line added

OATEN ARCHITECTS
Oaten Architects Ltd,
33 West Street, Hastings, East Sussex, TN34 3AN
T 01424 256476
E office@oatenarchitects.com
W www.oatenarchitects.com

PROJECT:
105-111 Winchester Road
Chandlers Ford Hampshire, SO53 2GH

STAGE: Planning
SCALE: Varies @ A3
DRAWN BY - DATE: _ - May 2023
CLIENT: Heathwell Ltd
CHECKED BY: RO

DRAWING TITLE:
Location and Block Plans
2F Front Extension

DRAWING NO: 23.1371 / 601
REV NO: E