


MEZZANINE FLOOR

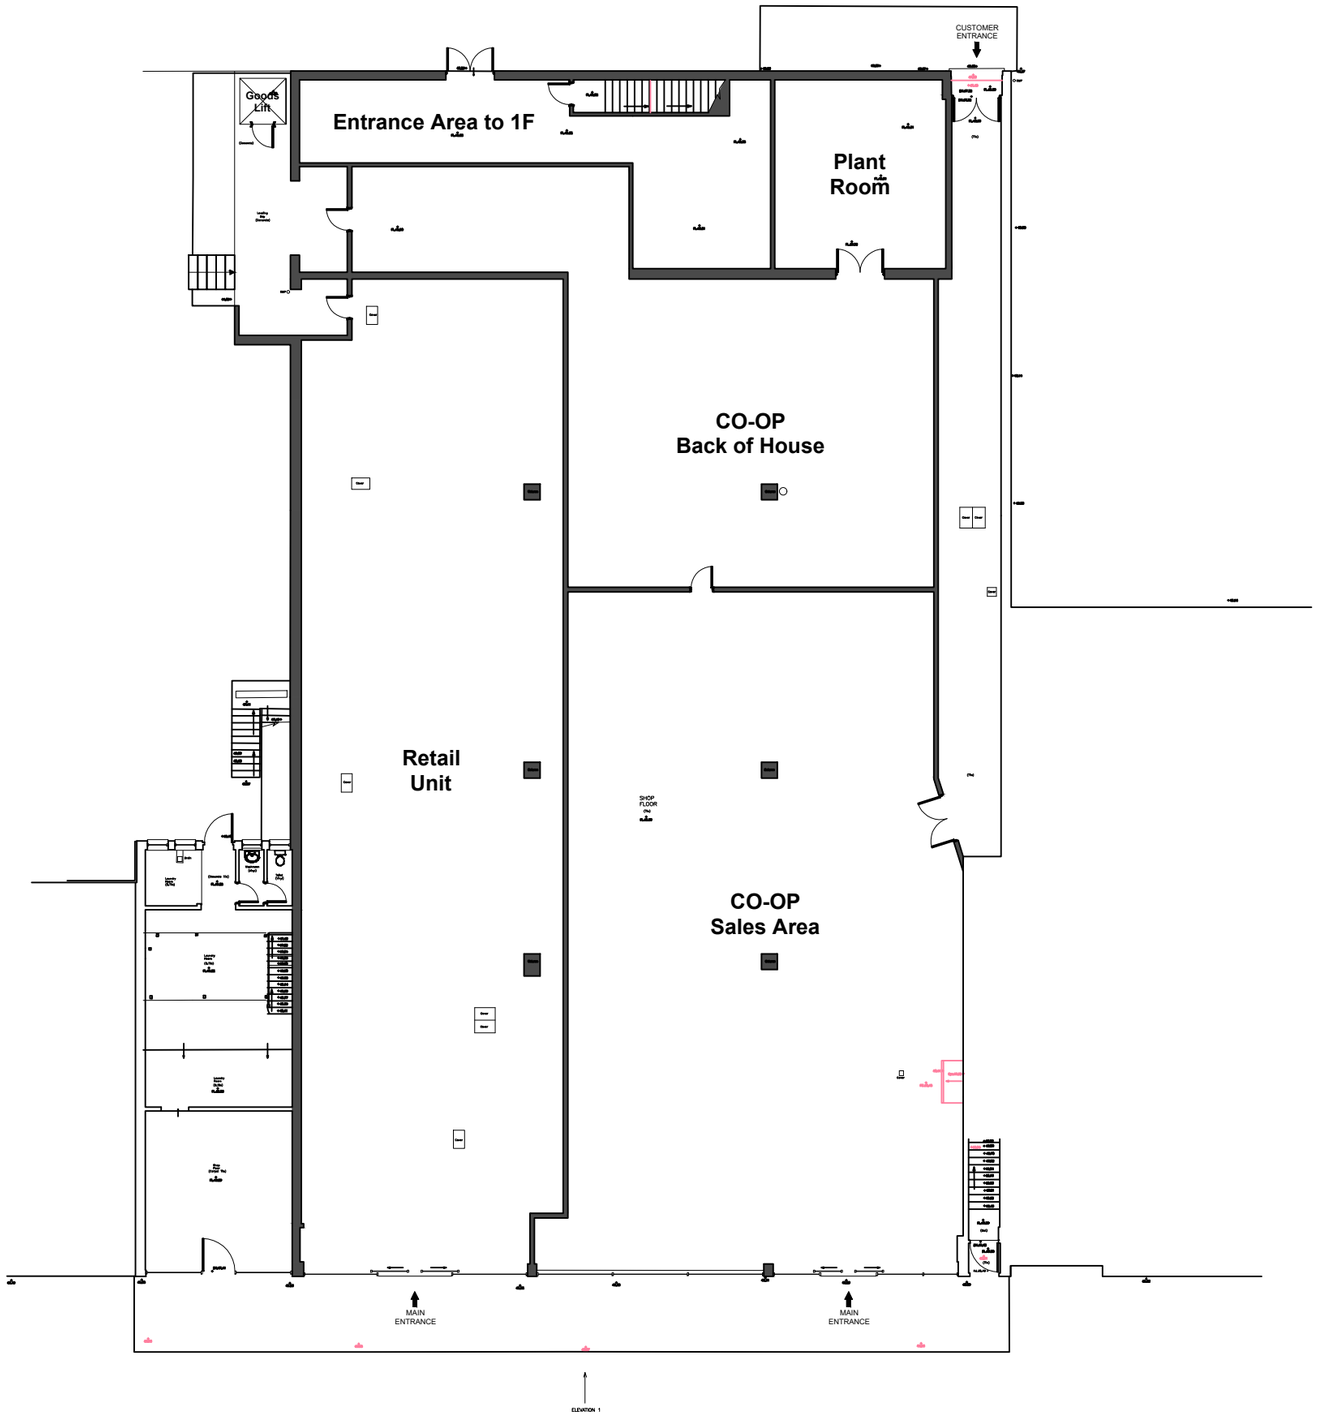

GENERAL NOTES:

USE FIGURED DIMENSIONS ONLY.
DO NOT SCALE OFF DRAWINGS.
ALL DIMENSIONS ARE TO BE CHECKED ON SITE.
INCONSISTENCIES ARE TO BE REPORTED TO OATEN ARCHITECTS IMMEDIATELY.

COPYRIGHT OF OATEN ARCHITECTS LTD.

NOTES:

1:200

0 1 2 3 4 5 10 15 20

REV.:	DATE:	DESCRIPTION:
A	24/6/24	Units Redistributed

OATEN ARCHITECTS

Oaten Architects Ltd,
33 West Street, Hastings, East Sussex, TN34 3AN

T 01424 256476
E office@oatenarchitects.com
W www.oatenarchitects.com

PROJECT:
105-111 Winchester Road
Chandlers Ford Hampshire, SO53 2GH

STAGE: Planning
SCALE: 1:200 @ A3
DRAWN BY - DATE: _ - May 2023
CLIENT: Heathwell Ltd
CHECKED BY: RO

DRAWING TITLE:
Existing GF Plan

DRAWING NO: 23.1371 / 002
REV NO: A