




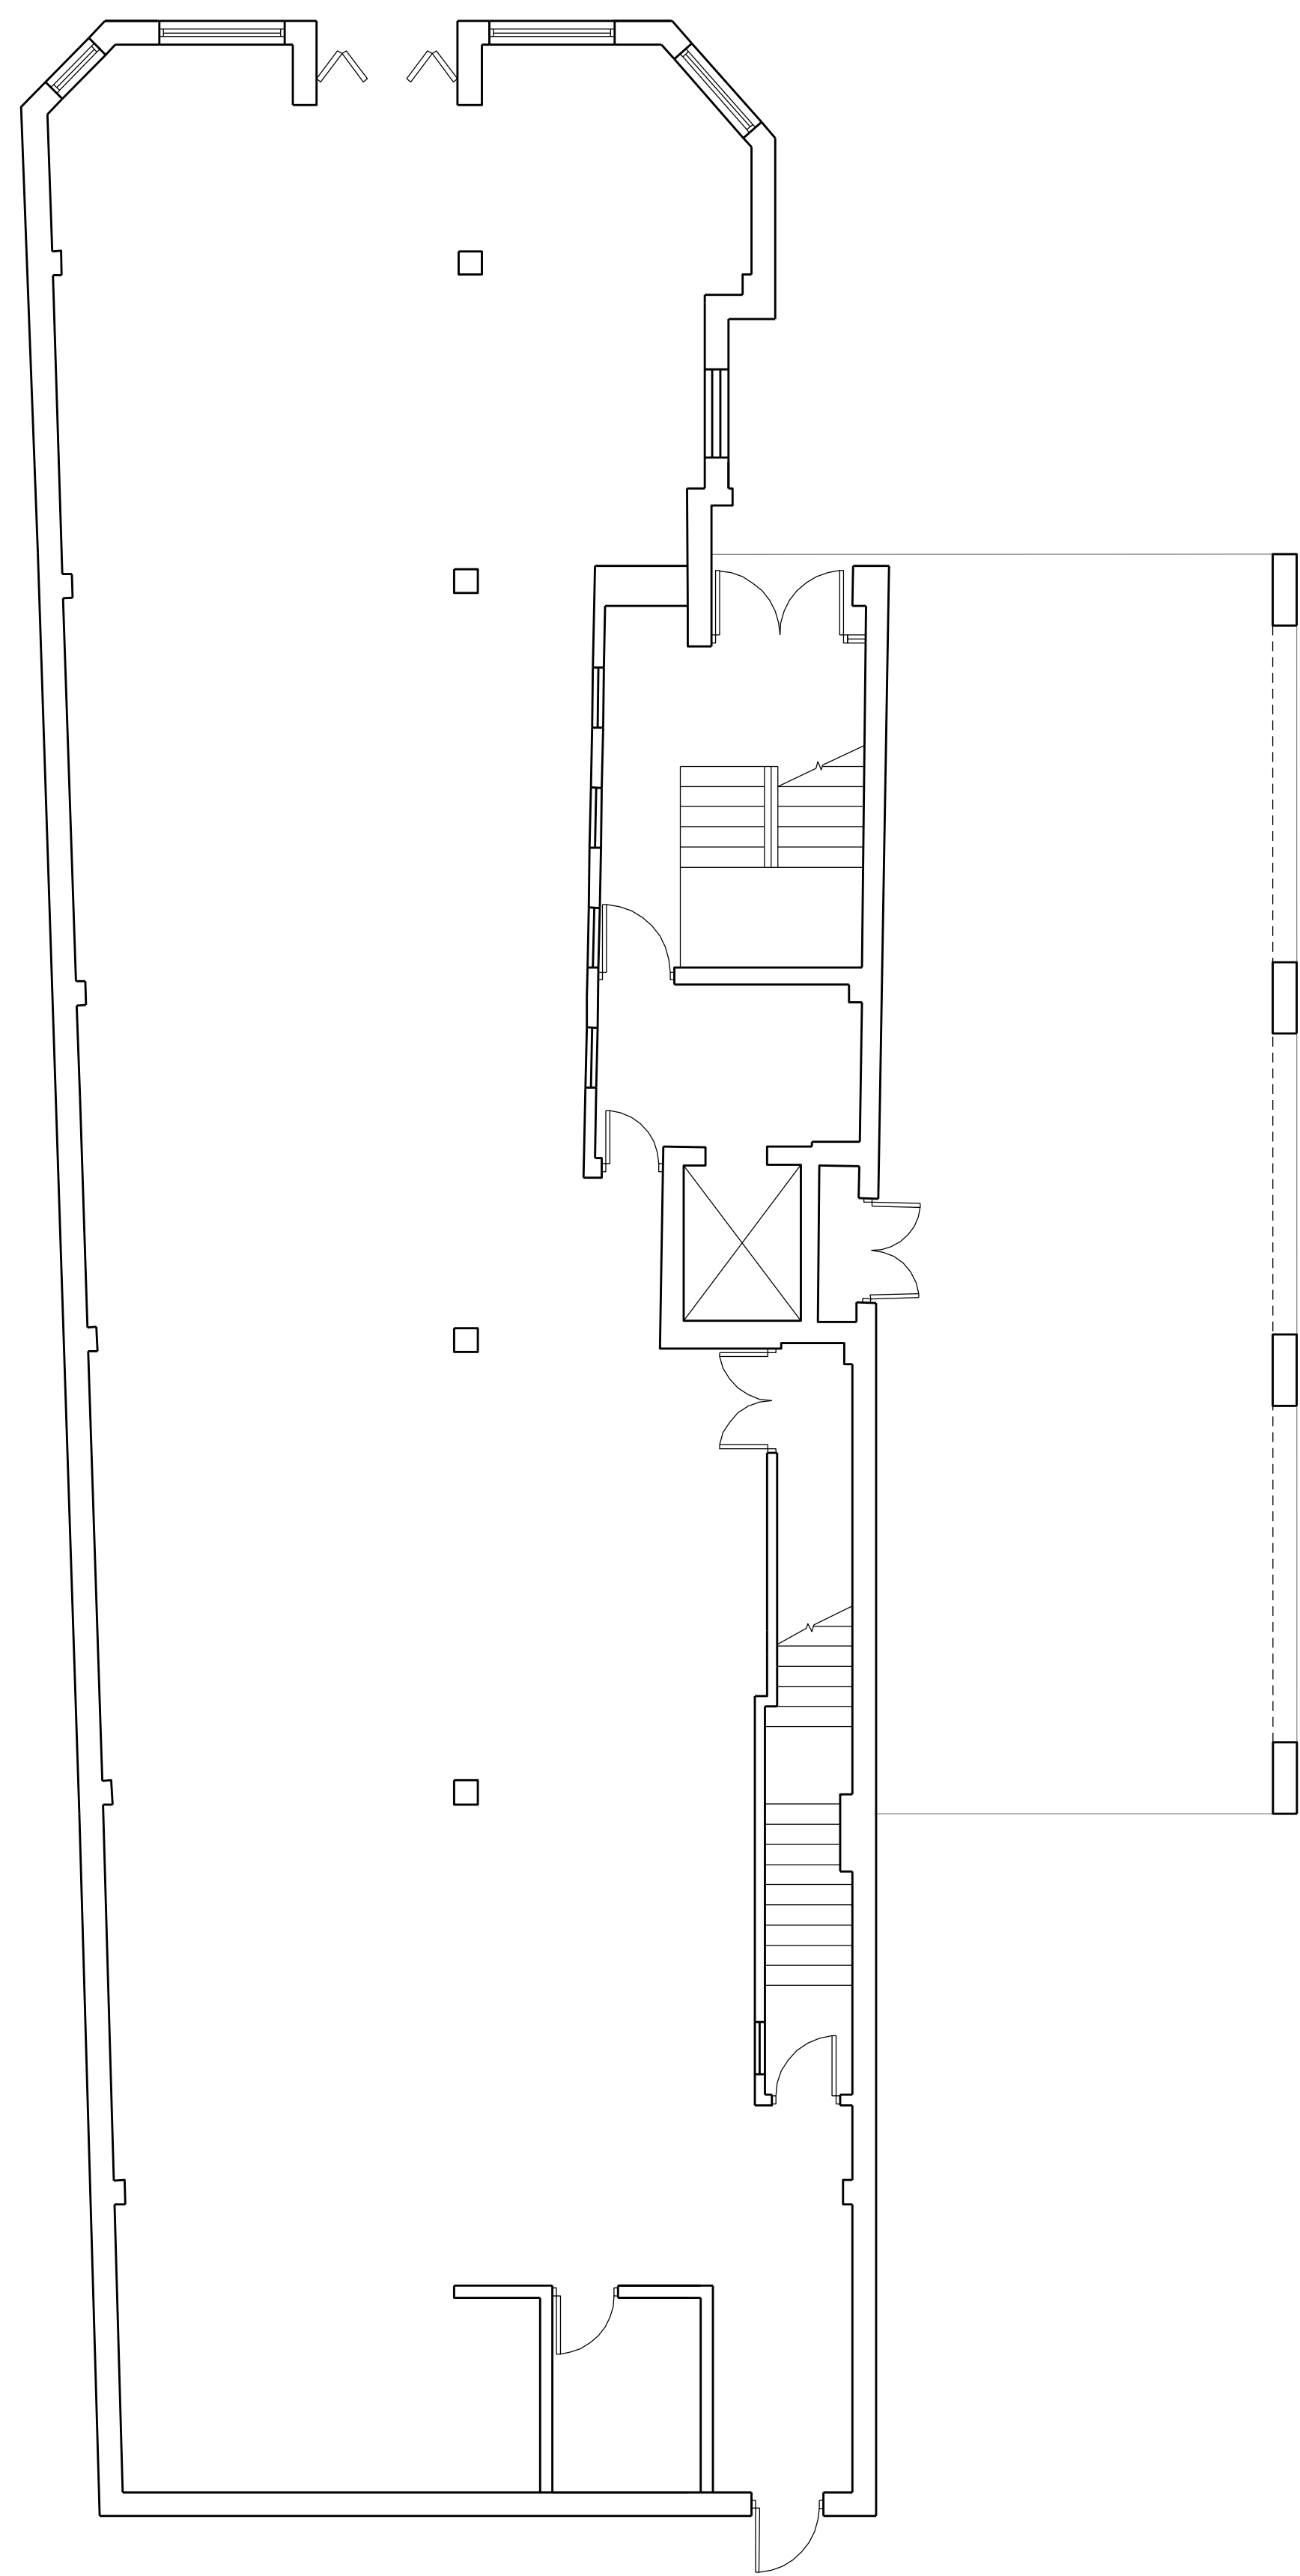


01 GROUND FLOOR
PL-010 SCALE 1:100

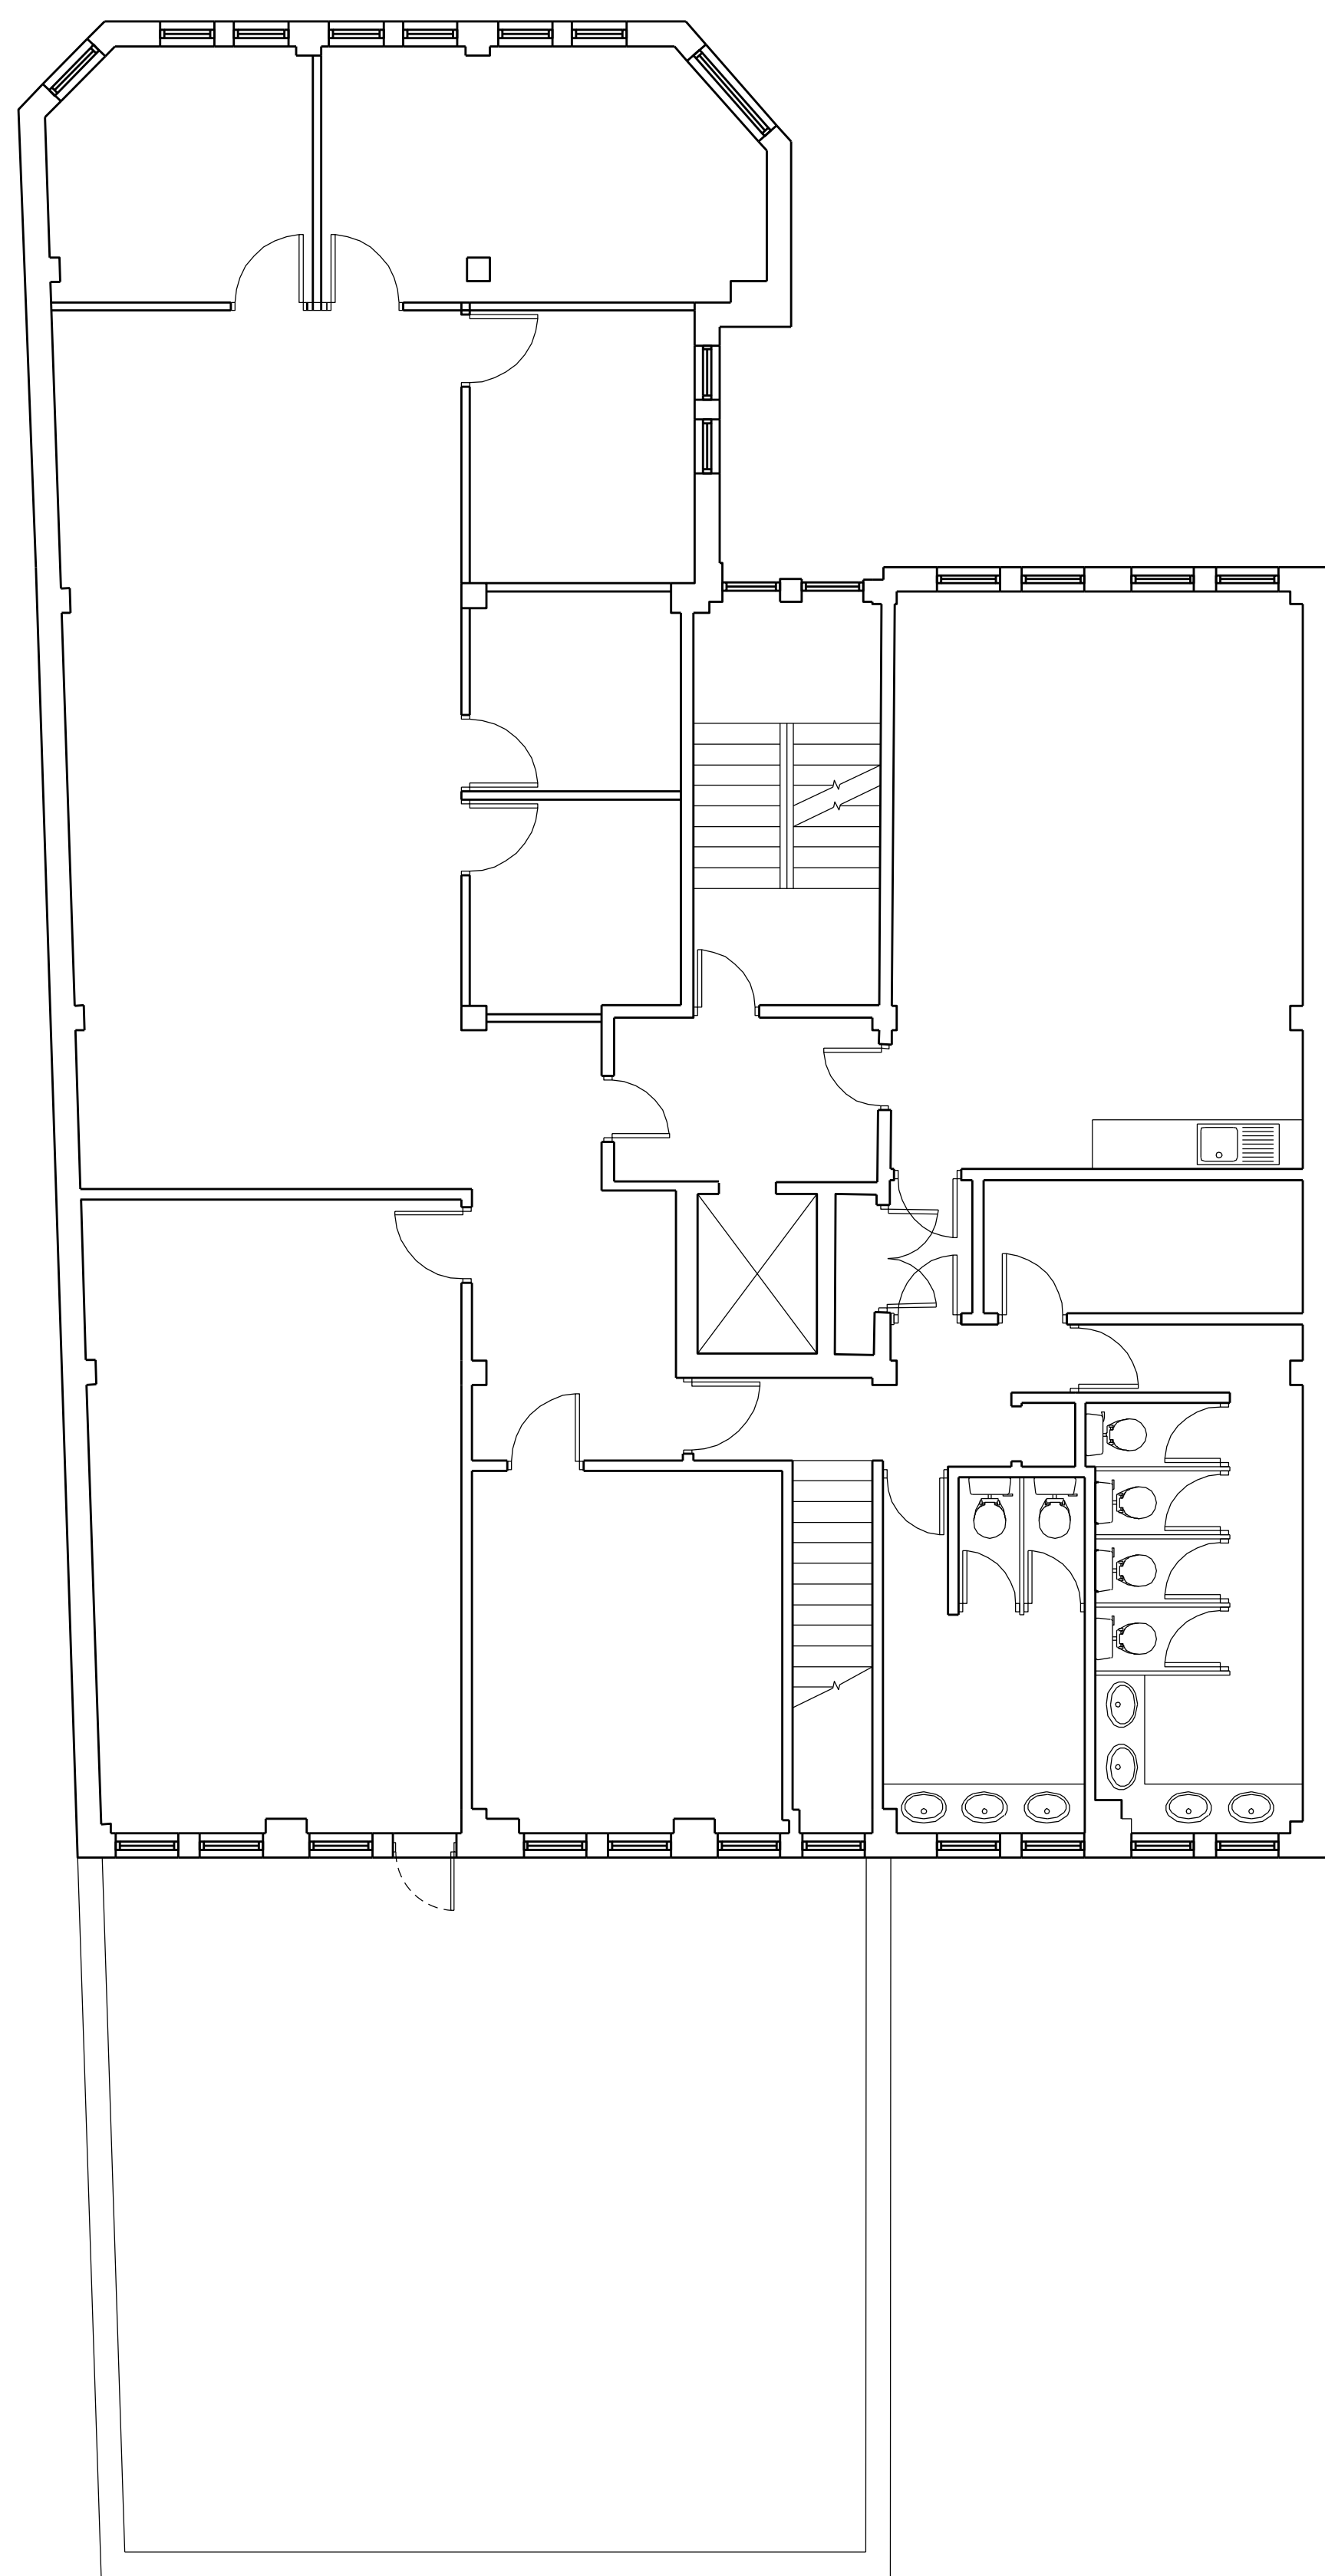

02 FIRST FLOOR
PL-010 SCALE 1:100

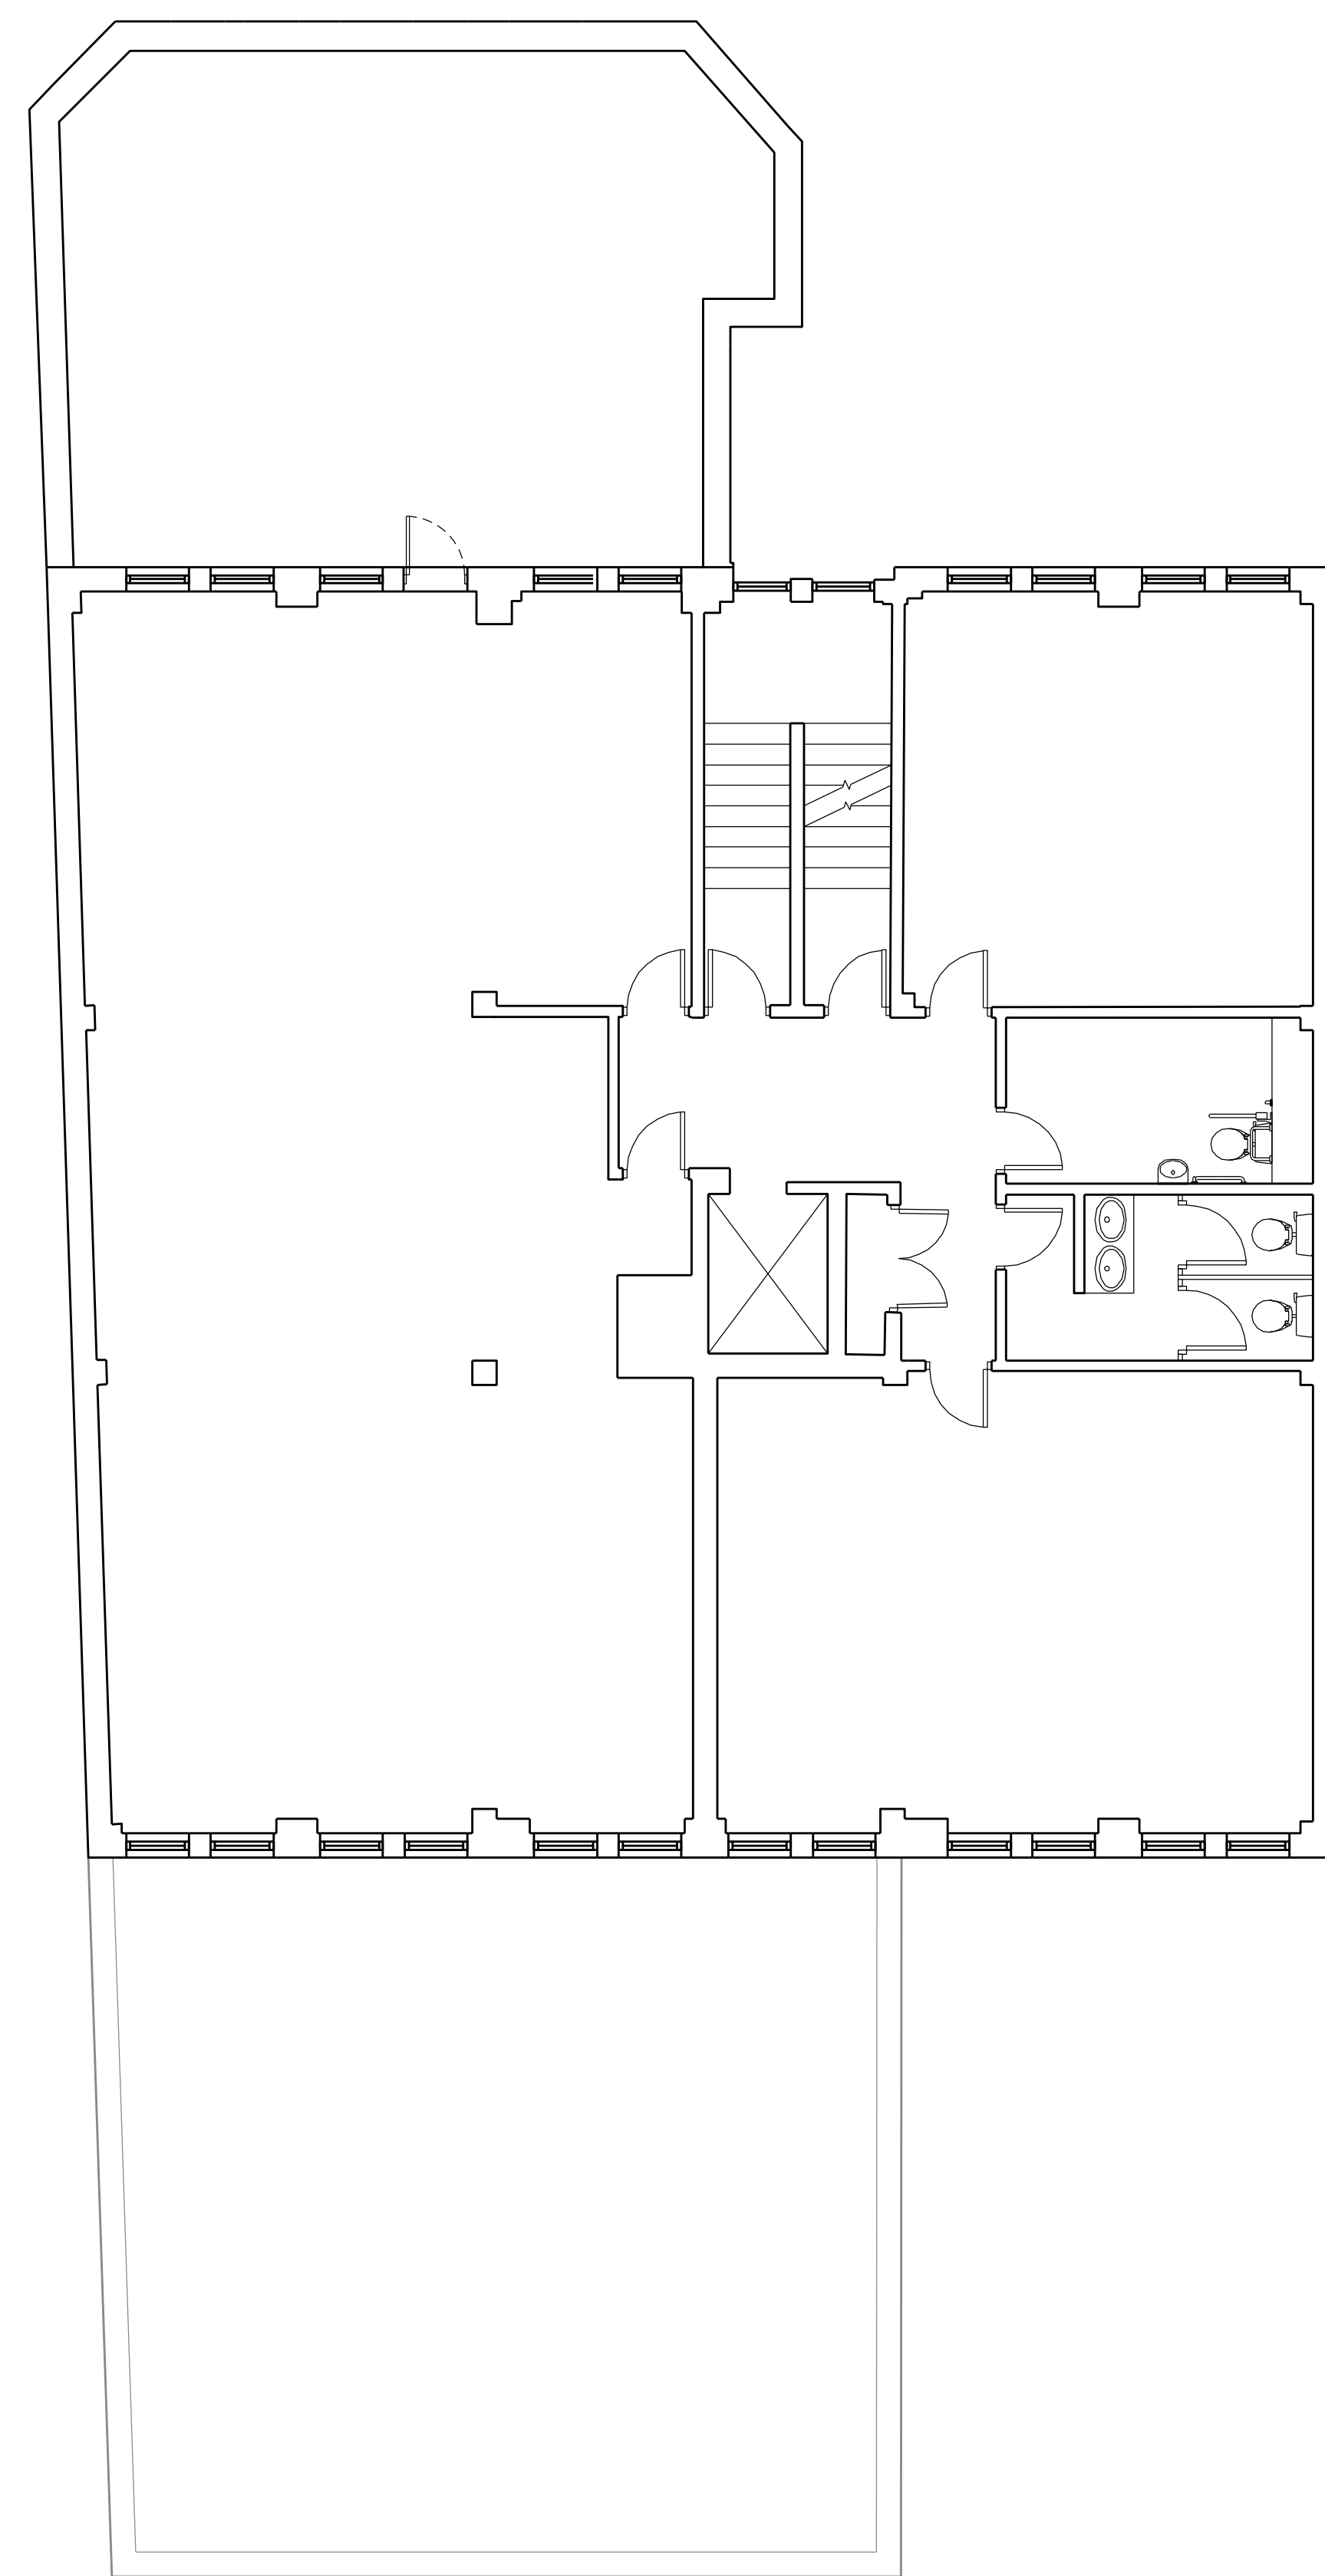

03 SECOND FLOOR
PL-010 SCALE 1:100

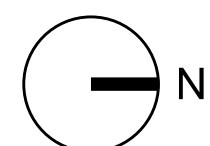

General Notes

1. Do not scale from this drawing unless for planning.
2. All dimensions to be verified on site by the contractor, before proceeding, and such dimensions to be his responsibility.
3. Report all drawing errors, omissions and discrepancies to Habtec Ltd.
4. All stated areas on this drawing are approximate and to be treated as strictly indicative.
5. Any Ordnance Survey mapping data in this drawing is used under license. Its use is strictly for the preparation of information for this project. Where used Ordnance Survey copyright acknowledgement must be displayed.

REV	DATE	DESCRIPTION	CKD
P00	25/06/24	Planning	DD



JOB TITLE
Barclays House, Eastleigh
CLIENT

DRAWING TITLE
Existing Plans L00 L01 L02
DRAWING STATUS
Planning
SCALE
1:100@A1; 1:200@A3
DATE
25/06/24
DRAWN BY
DD
CHECKED
DD

PROJECT
2401
DRAWING NUMBER
(PL)_010
REVISION
P00