



REVISION NOTES


Rev	Date	Description	Drw	Chk
A	DDMM/YYYY	Initial Issue	LS	LS
B	19/06/2024	Site Sections	LS	LS
C	21/06/2024	Sections Amended	LS	LS

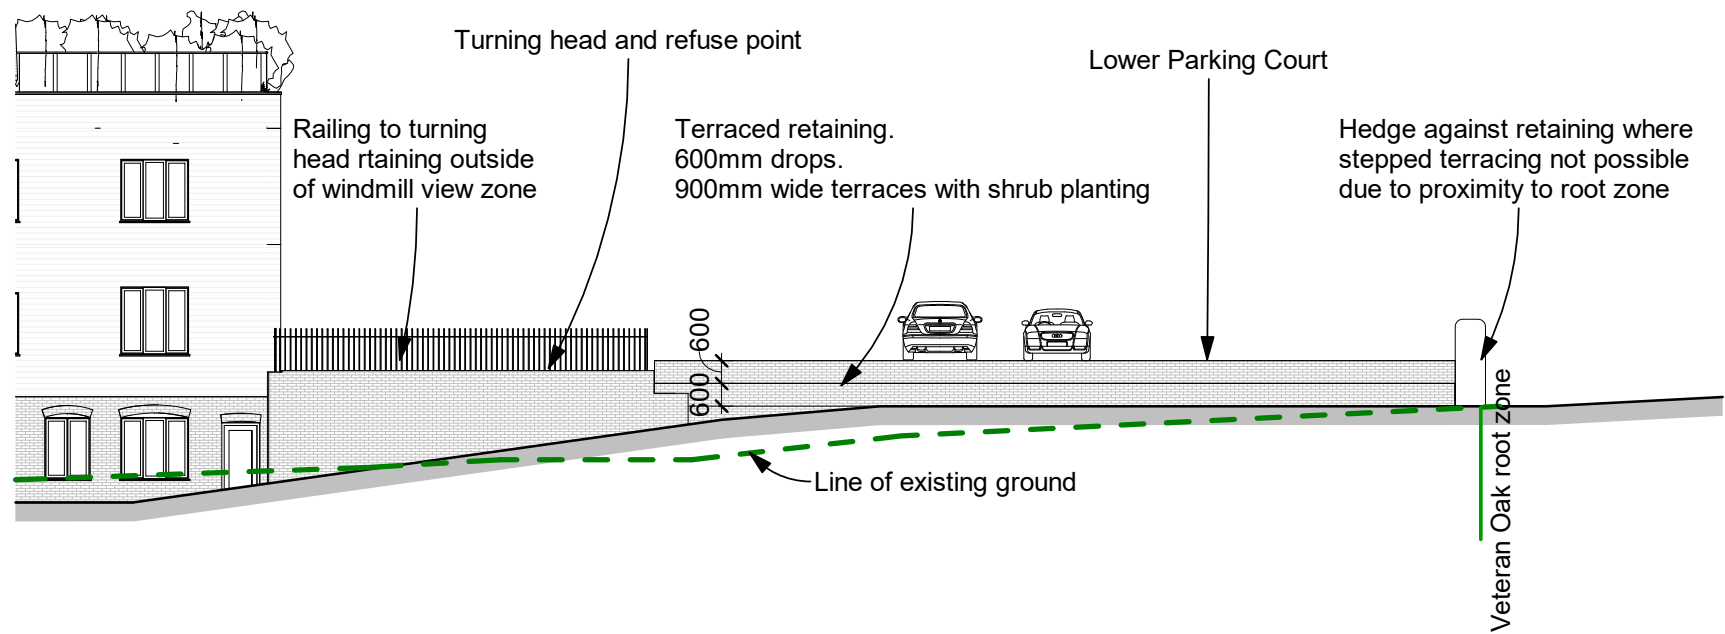


1 Elevation of Lower Parking Retaining Wall
1 : 200

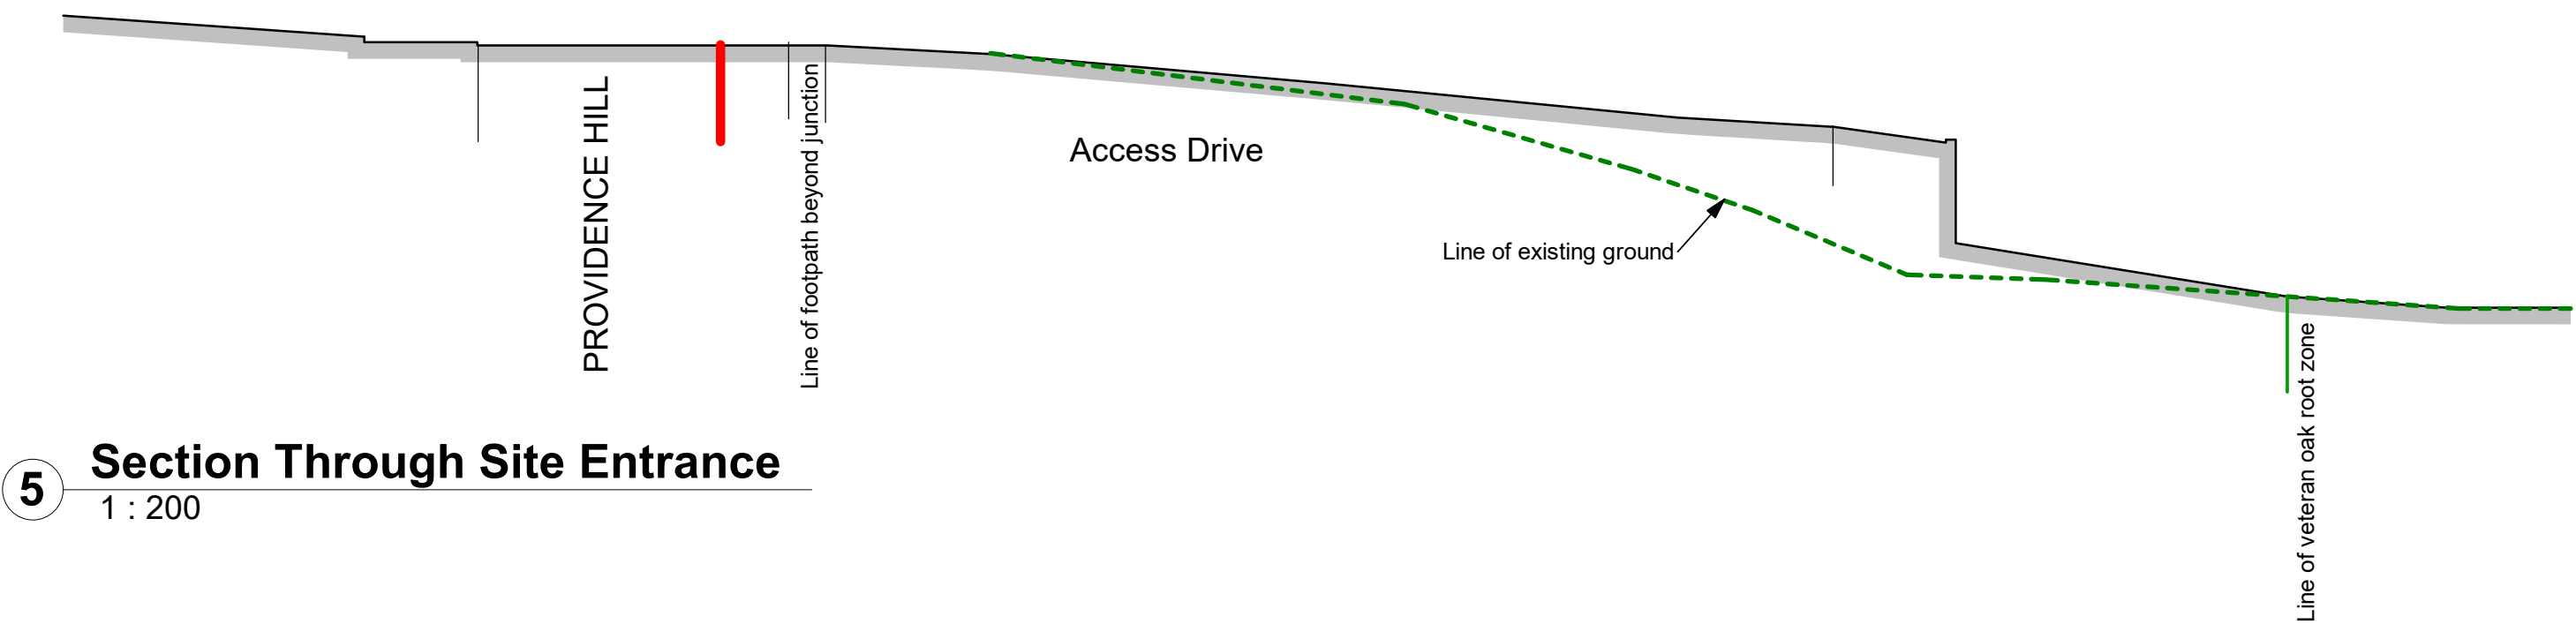


5 Section Through Site Entrance
1 : 200

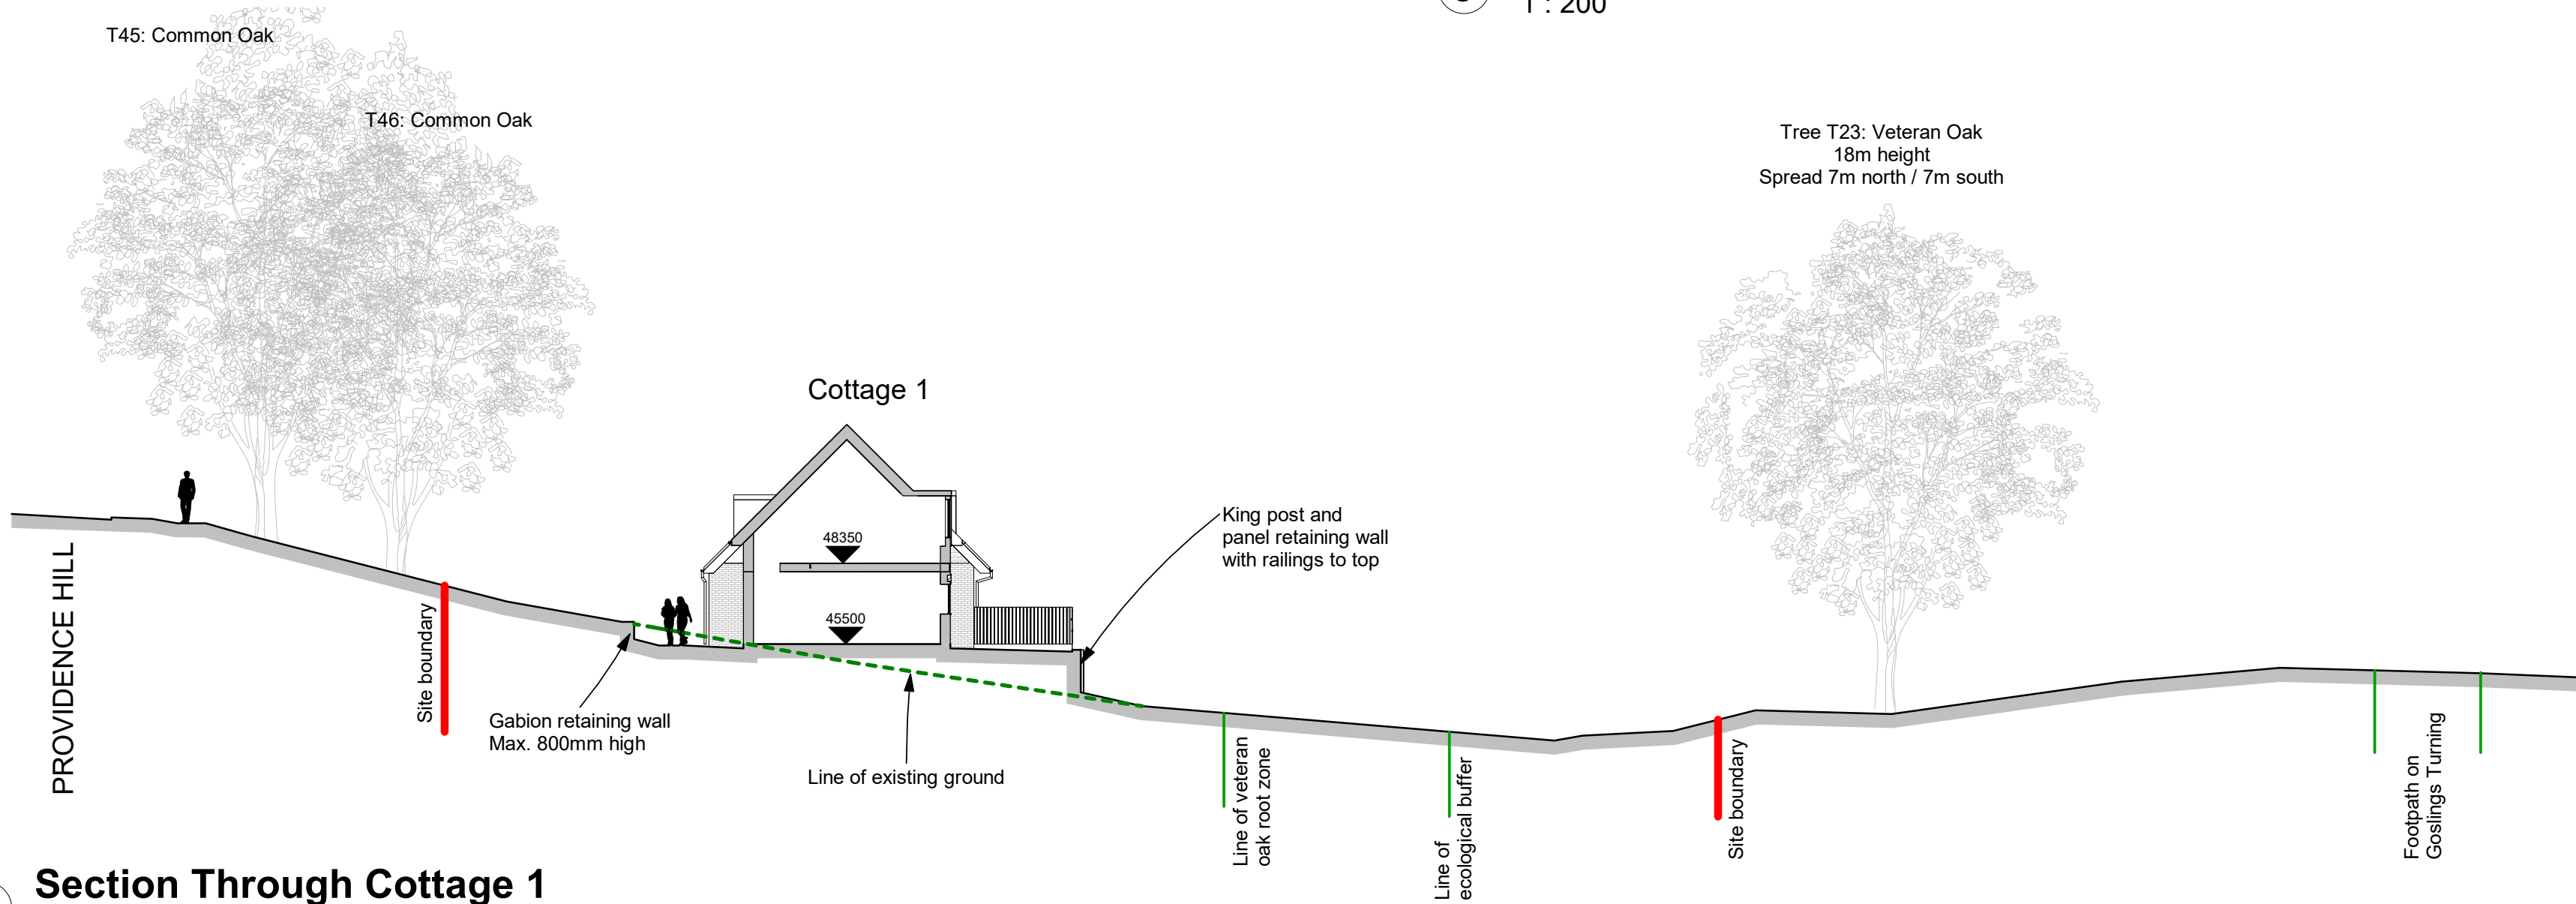

2 Section Through Cottage 1
1 : 200

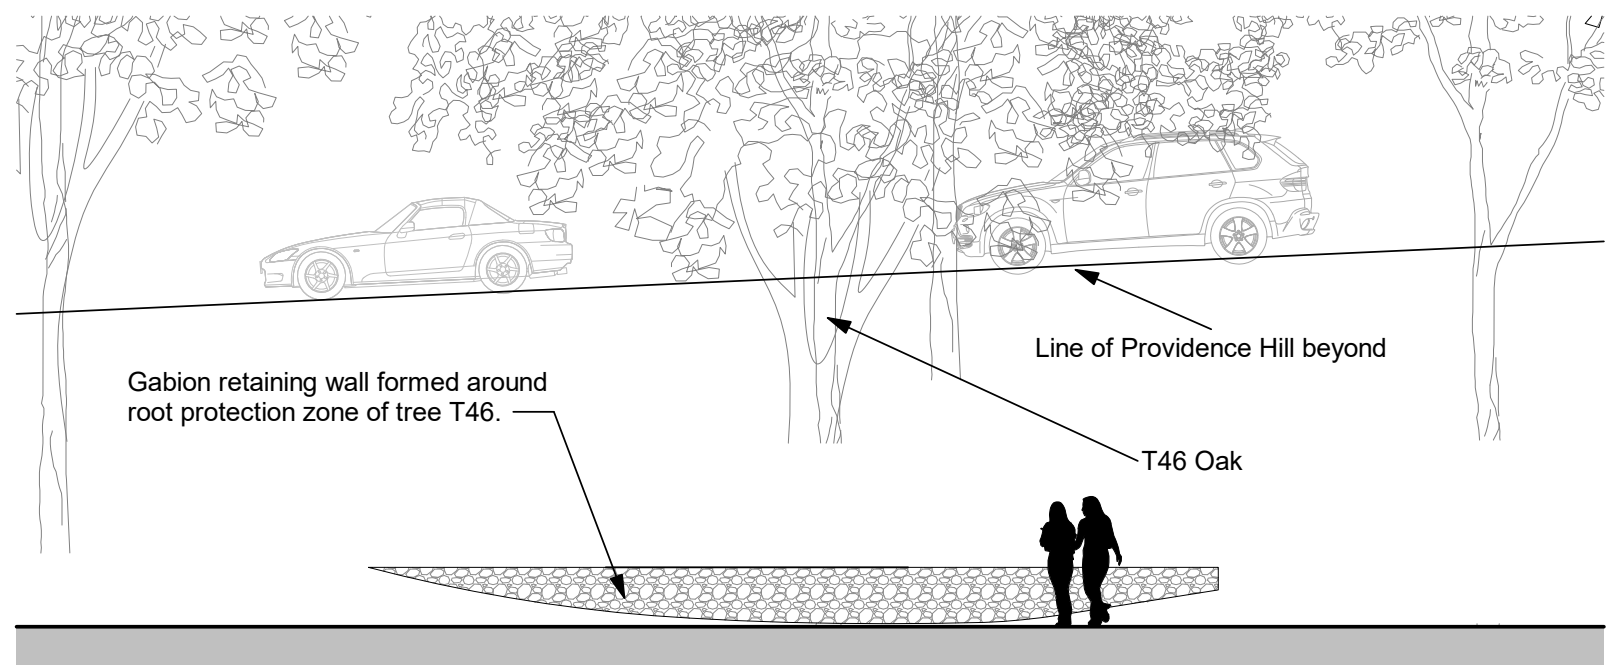


4 Elevation of Gabion Retaining by Cottages
1 : 100

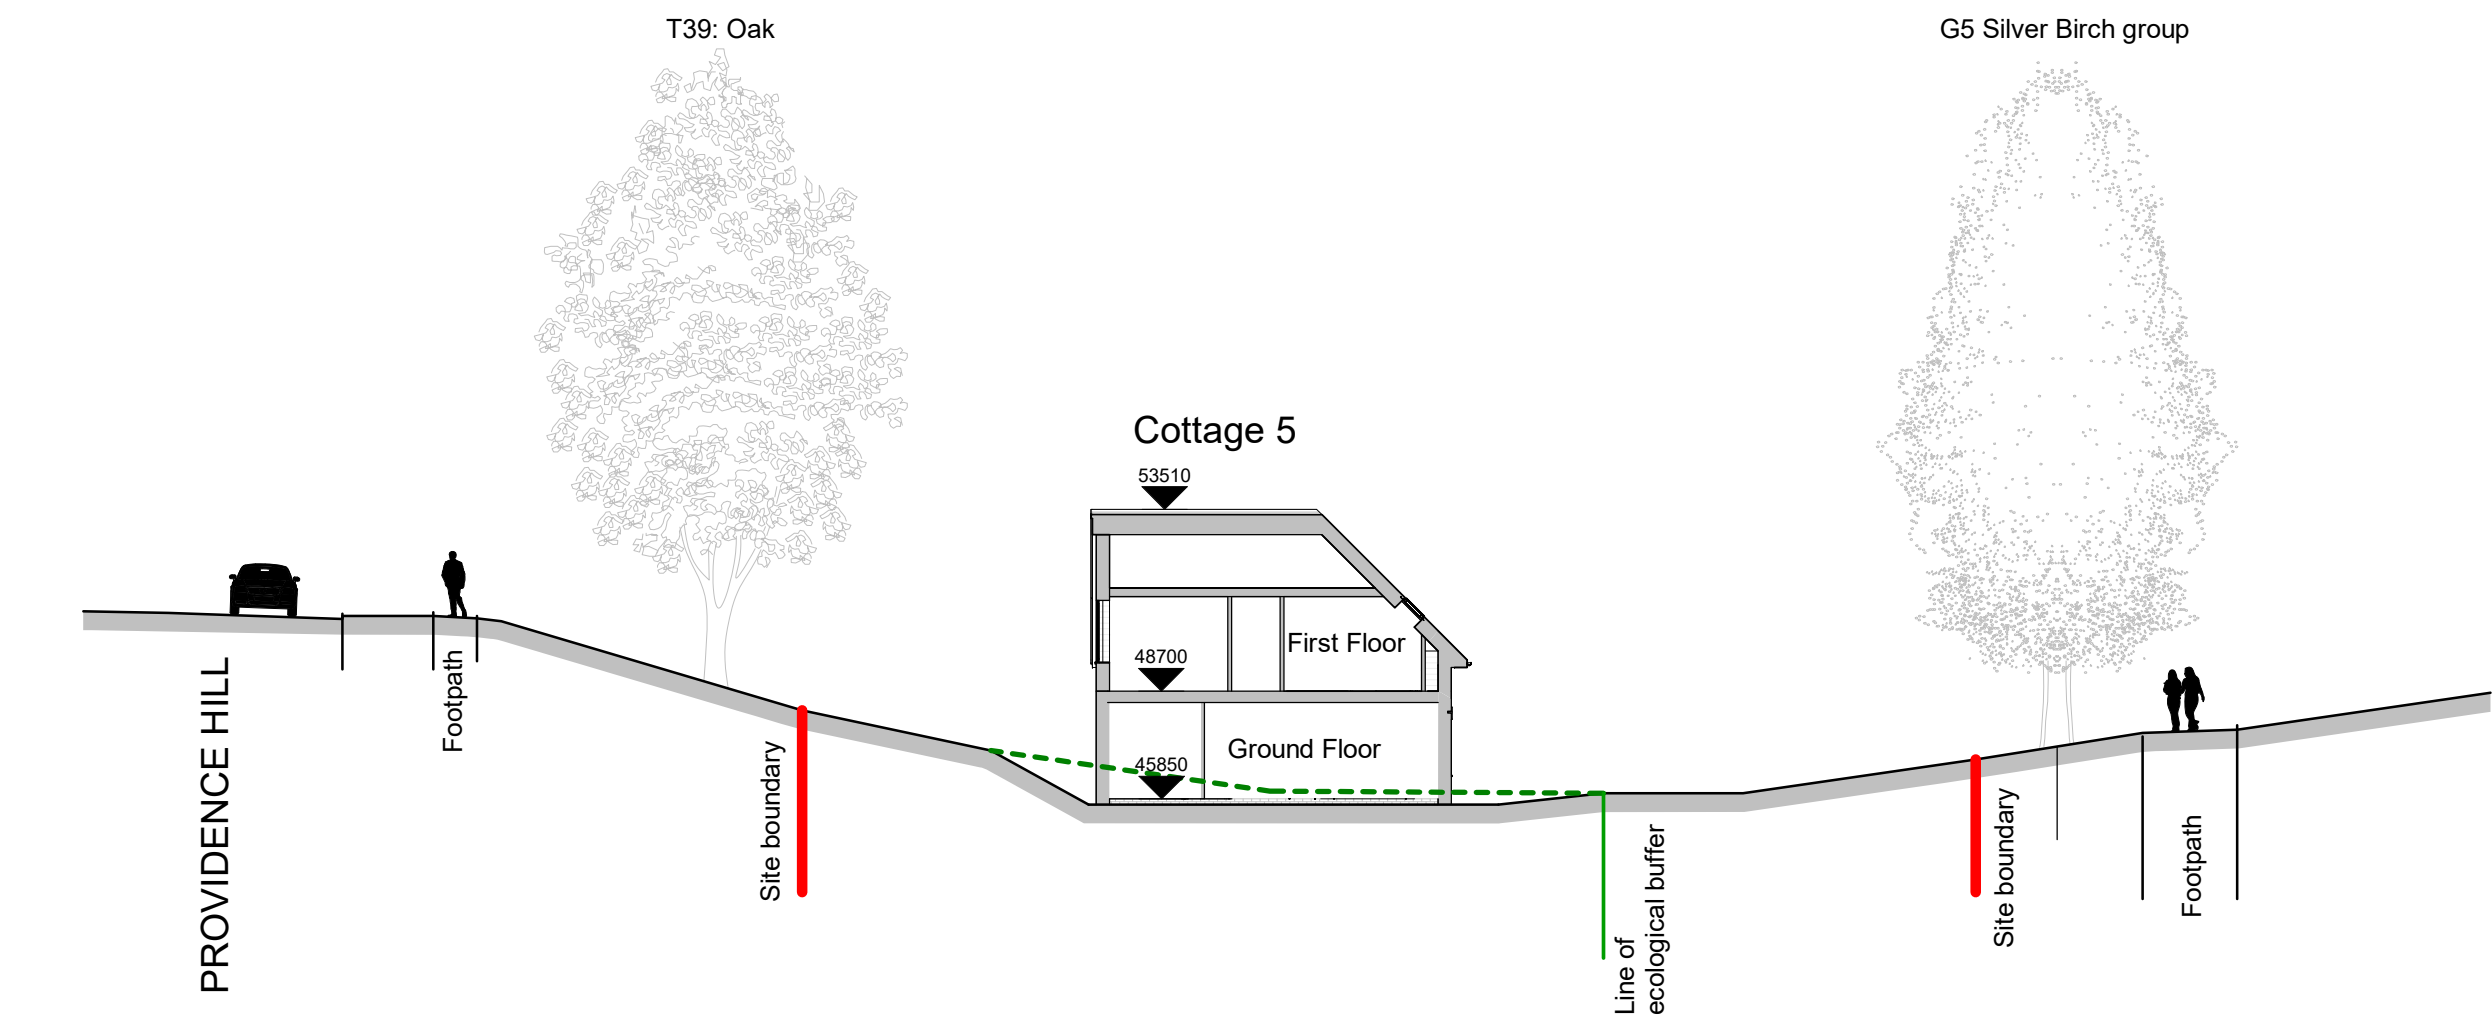

3 Section Through Cottage 5
1 : 200

0m 10m 20m 30m
1:200

6 Site Sections Key
1 : 2000

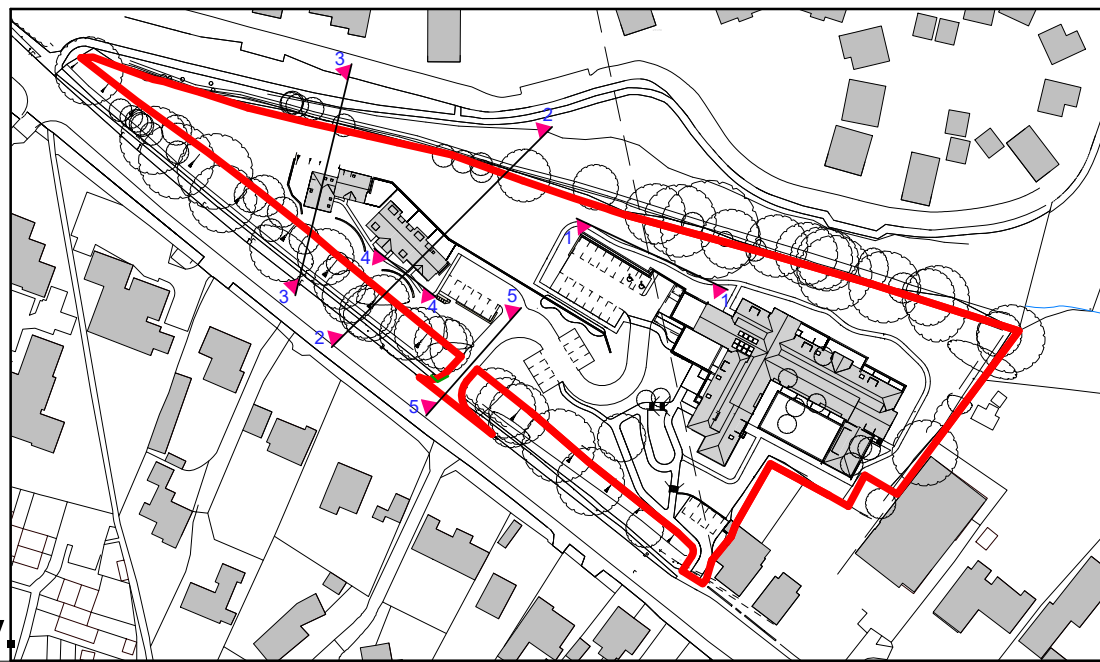

Project
Providence Hill
Bursledon

Client



WLAWilliamsLester.

1 Star Lane, Ringwood, BH24 1AL
www.williamslester.com 01425 485234 mail@williamslester.com

Sections Through Site Sheet 3

Scale A1 @ As indicated

Revision Drawing Status

C Spatial Coordination

Suitability Suitability Description

S2 For Information

Drawing No.

6185-WLA-ZZ-XX-DR-A-0052