



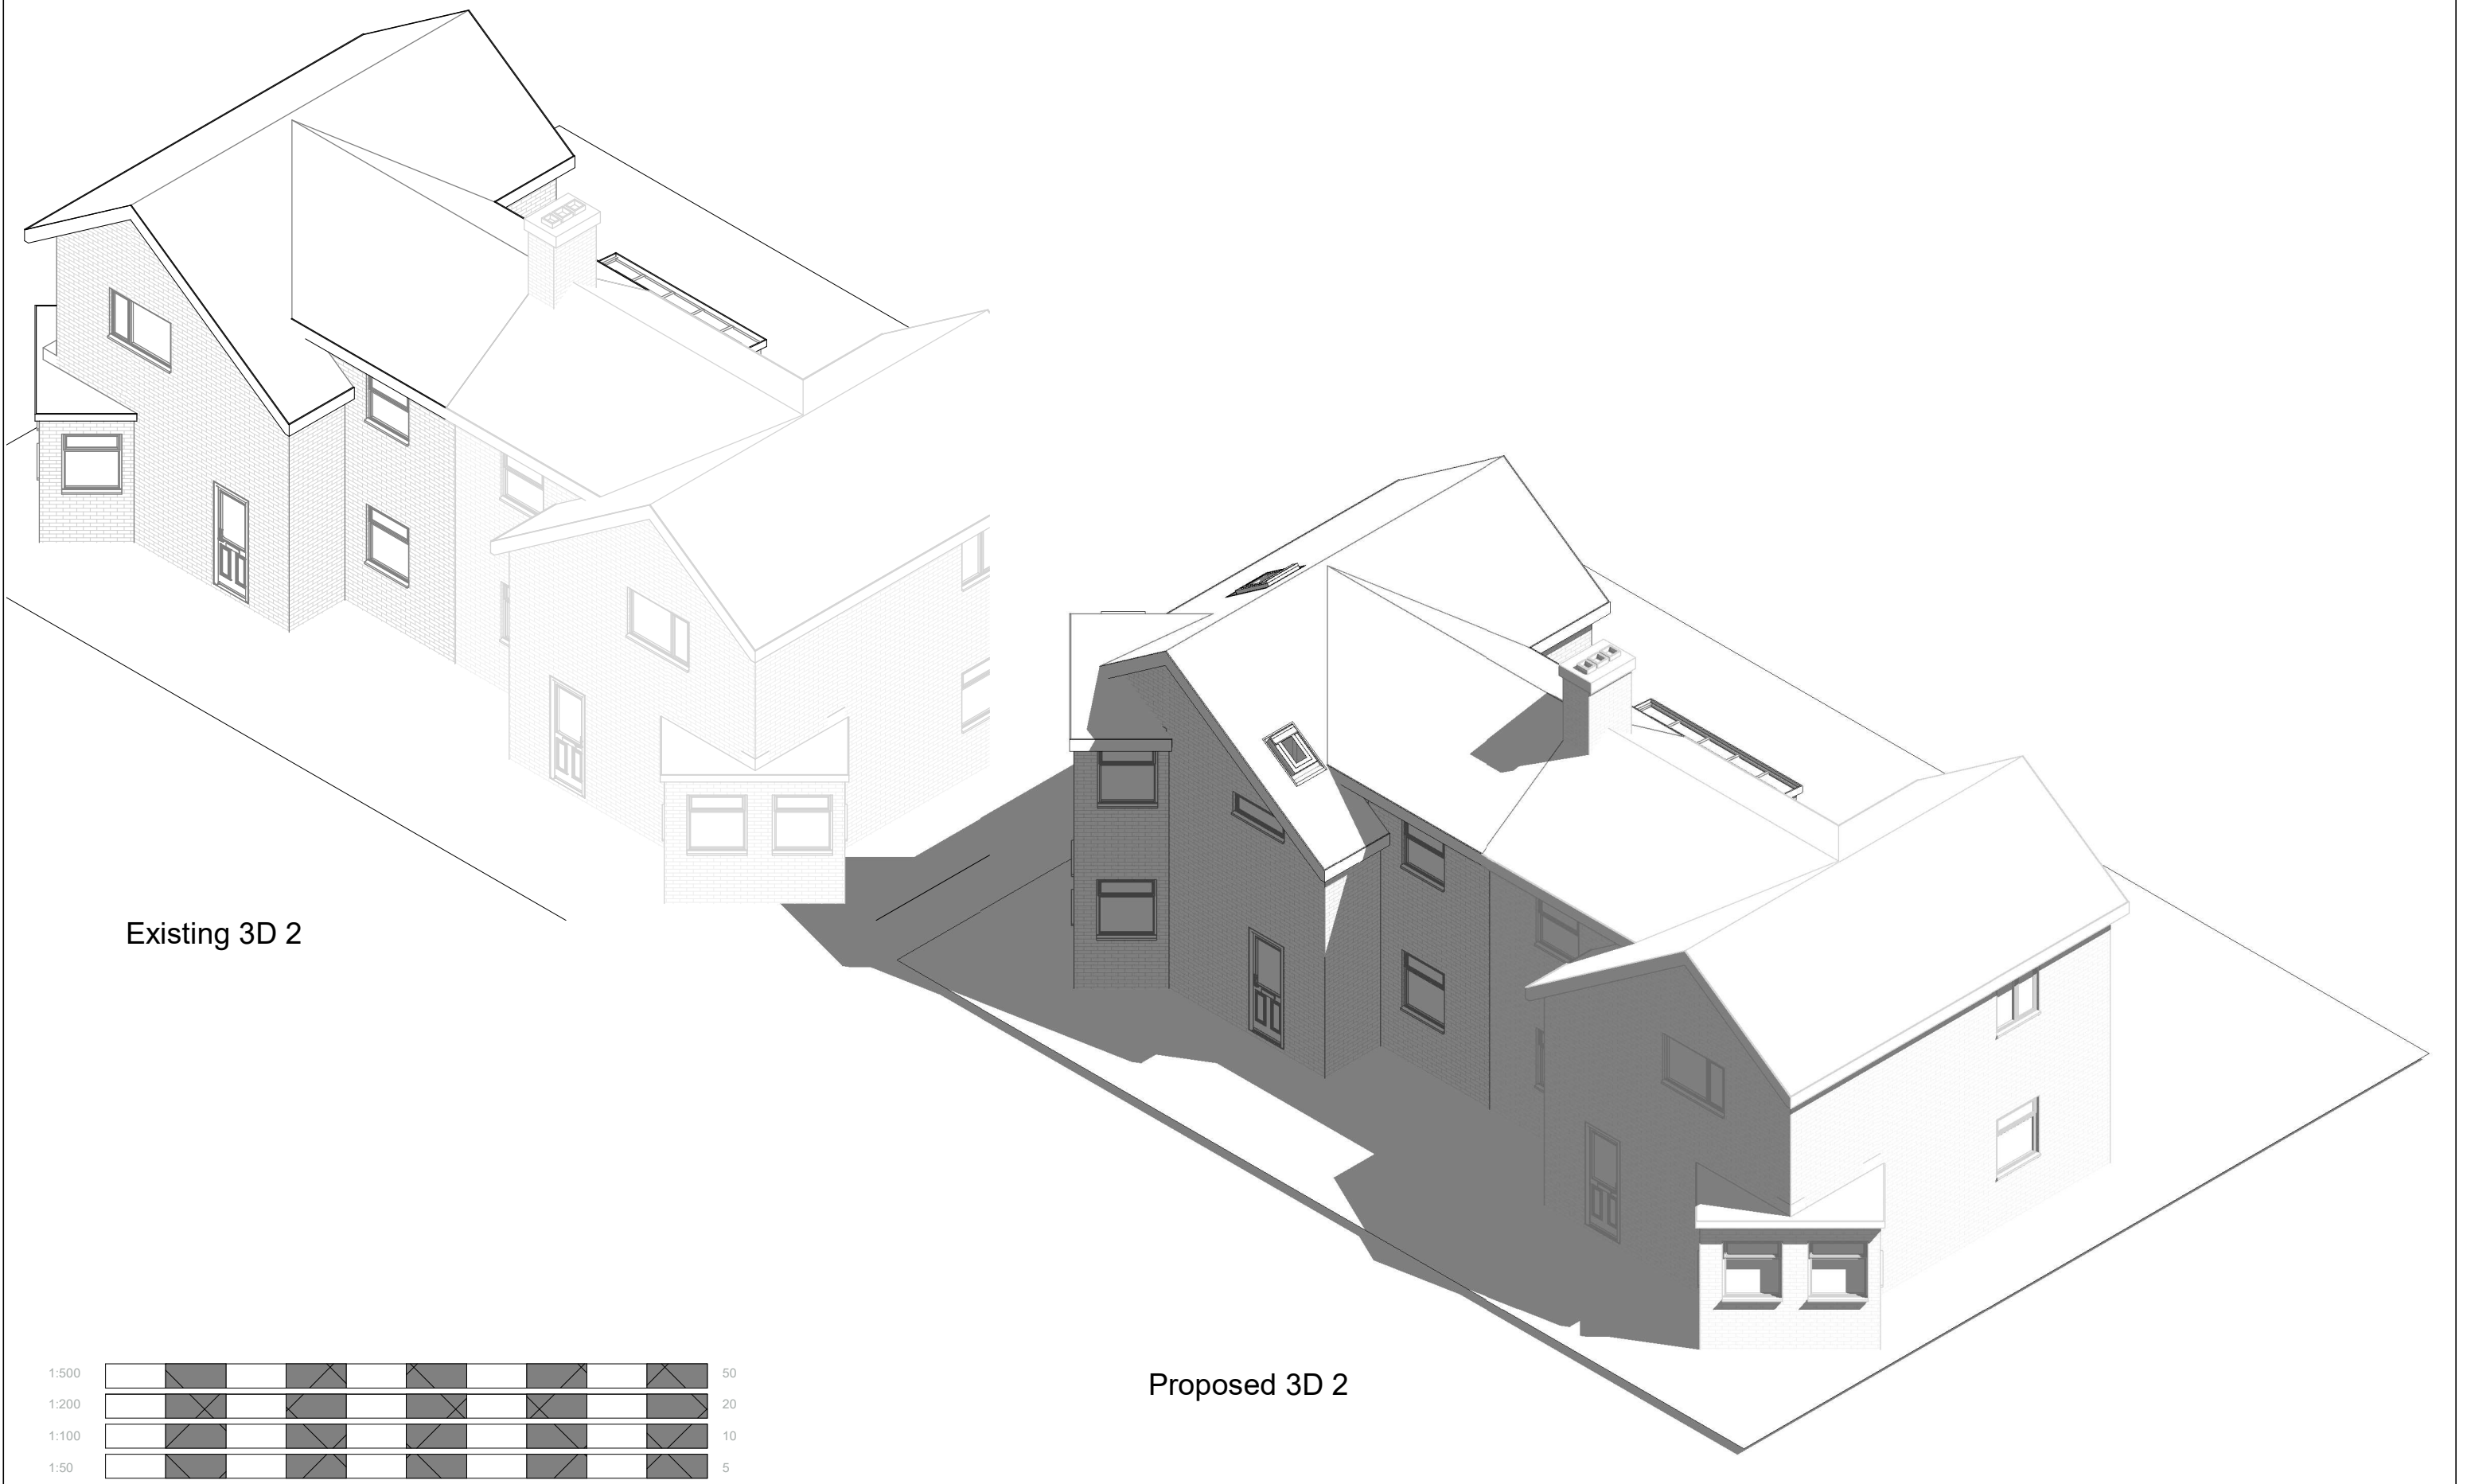

Existing 3D 2

Proposed 3D 2

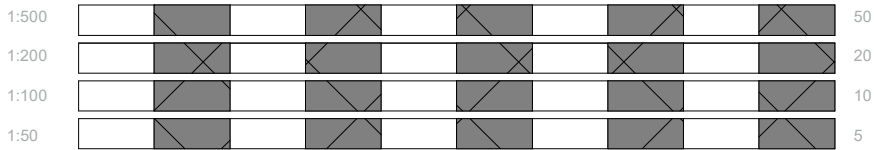

pd

parkers

executive

design

All measurement to be checked on site prior to any commenment (C) Copyright of Parkers Design (Southern) Limited. Any reproduction of these drawings will require written authority from the copyright owner. Parkers Design Limited - The Studio @ 90, PO9 2PR www.pexd.co.uk - info@parkersdesign.com - 07776 008822	PROJECT	CLIENT		
	233 Twyford Road SO50 4HT	Rayne		
	SHEET	Date	Issue Date	Scale (@ A3)
	3D 2	Drawn by	SW	DRAWING NUMBER
		Checked by	SR	P 7
				REV