



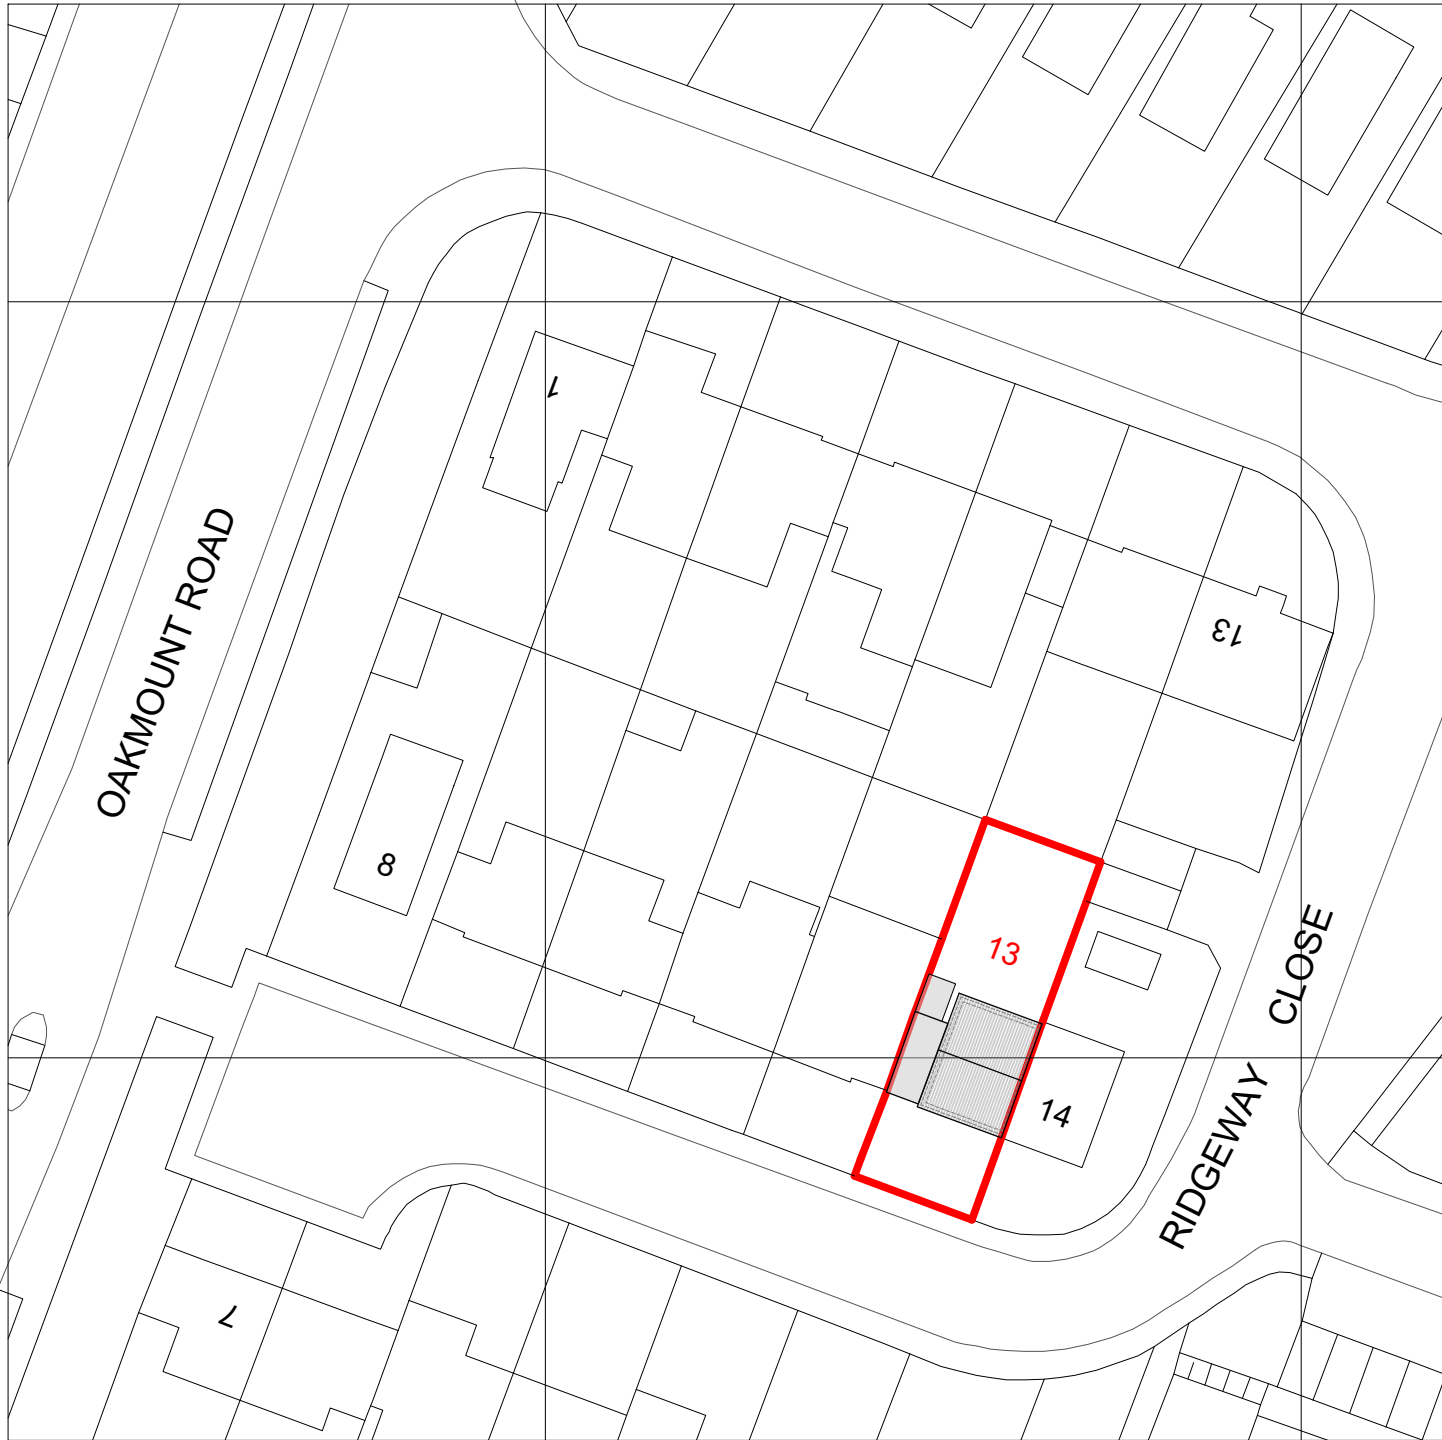

Existing Location Plan  
1:1250 @A3

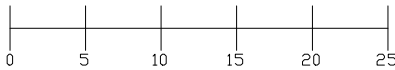

Proposed Site Plan  
1:500 @A3



19 St James Park road, Shirley,  
Southampton, SO16 6HL  
TEL: 077 4569 6432  
E-MAIL: [info@naplanning.co.uk](mailto:info@naplanning.co.uk)  
WEB: [www.naplanning.co.uk](http://www.naplanning.co.uk)

Project:  
13 Ridgeway Close,  
Chandler's Ford

Drawing:  
Garage Conversion

Title:  
Existing Location & Proposed Site Plan

Drawing Status:

| Drawn      | Scale              | Date       |
|------------|--------------------|------------|
| N.ALI      | 1:1250-500<br>@ A3 | 13.05.2024 |
| Project No | Page               | Revision   |
| 301        | 01                 | P2         |