

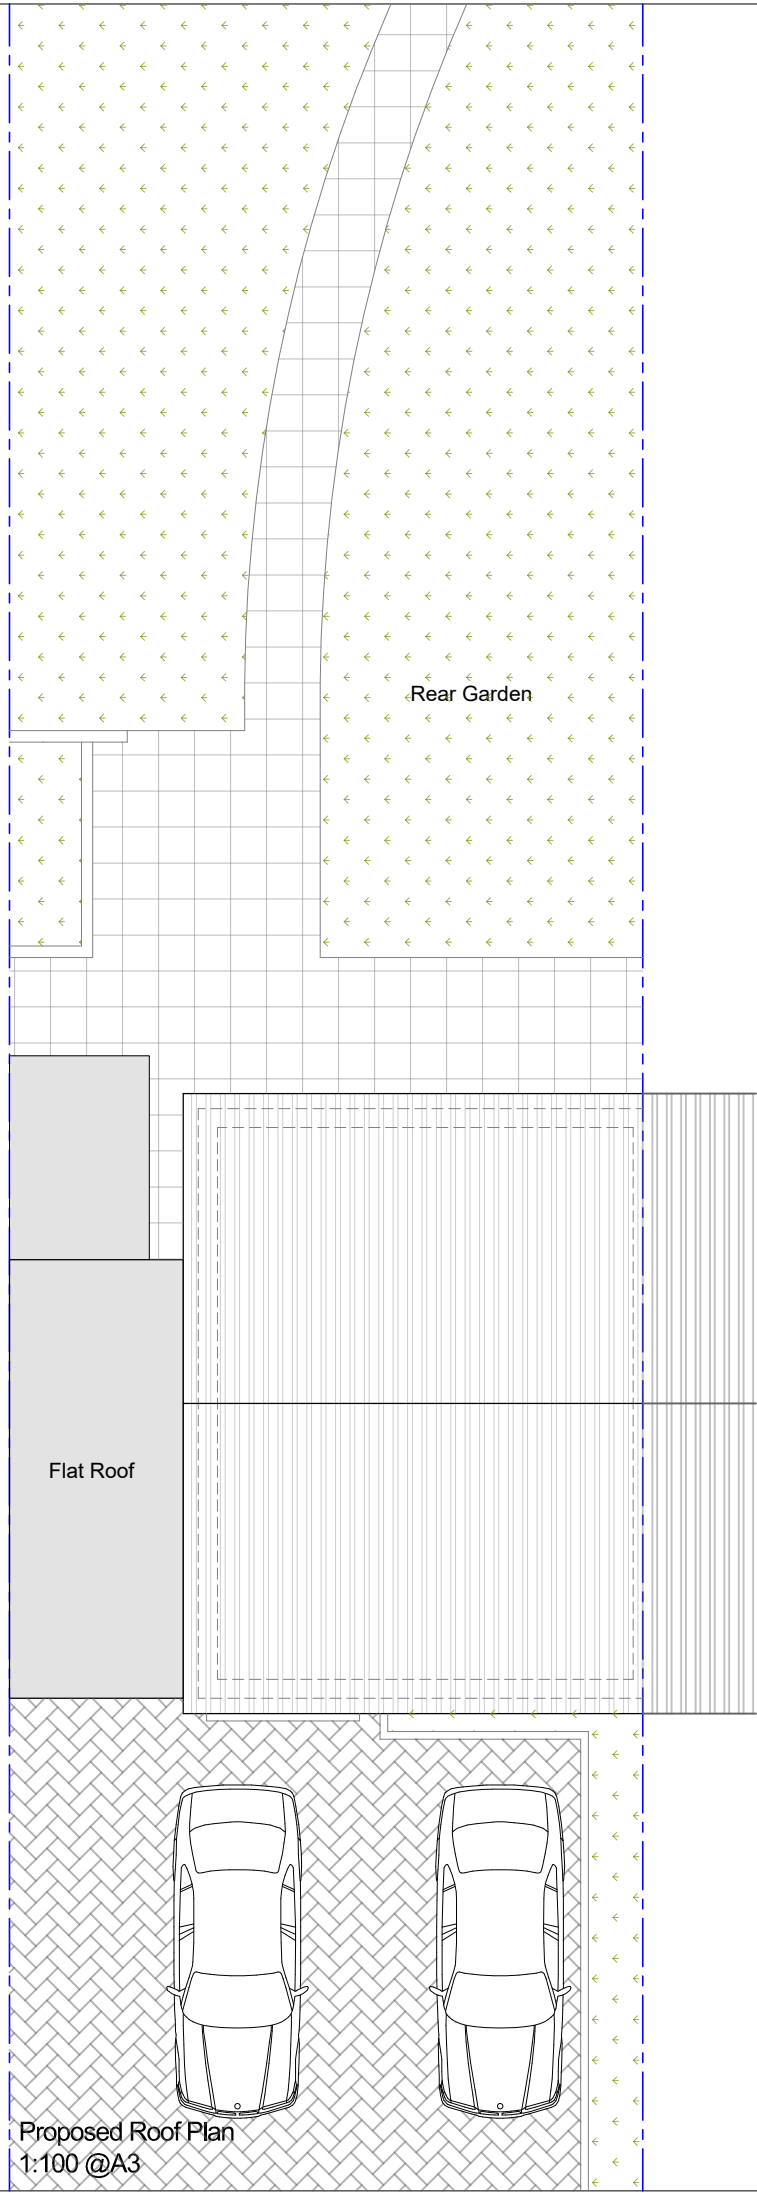


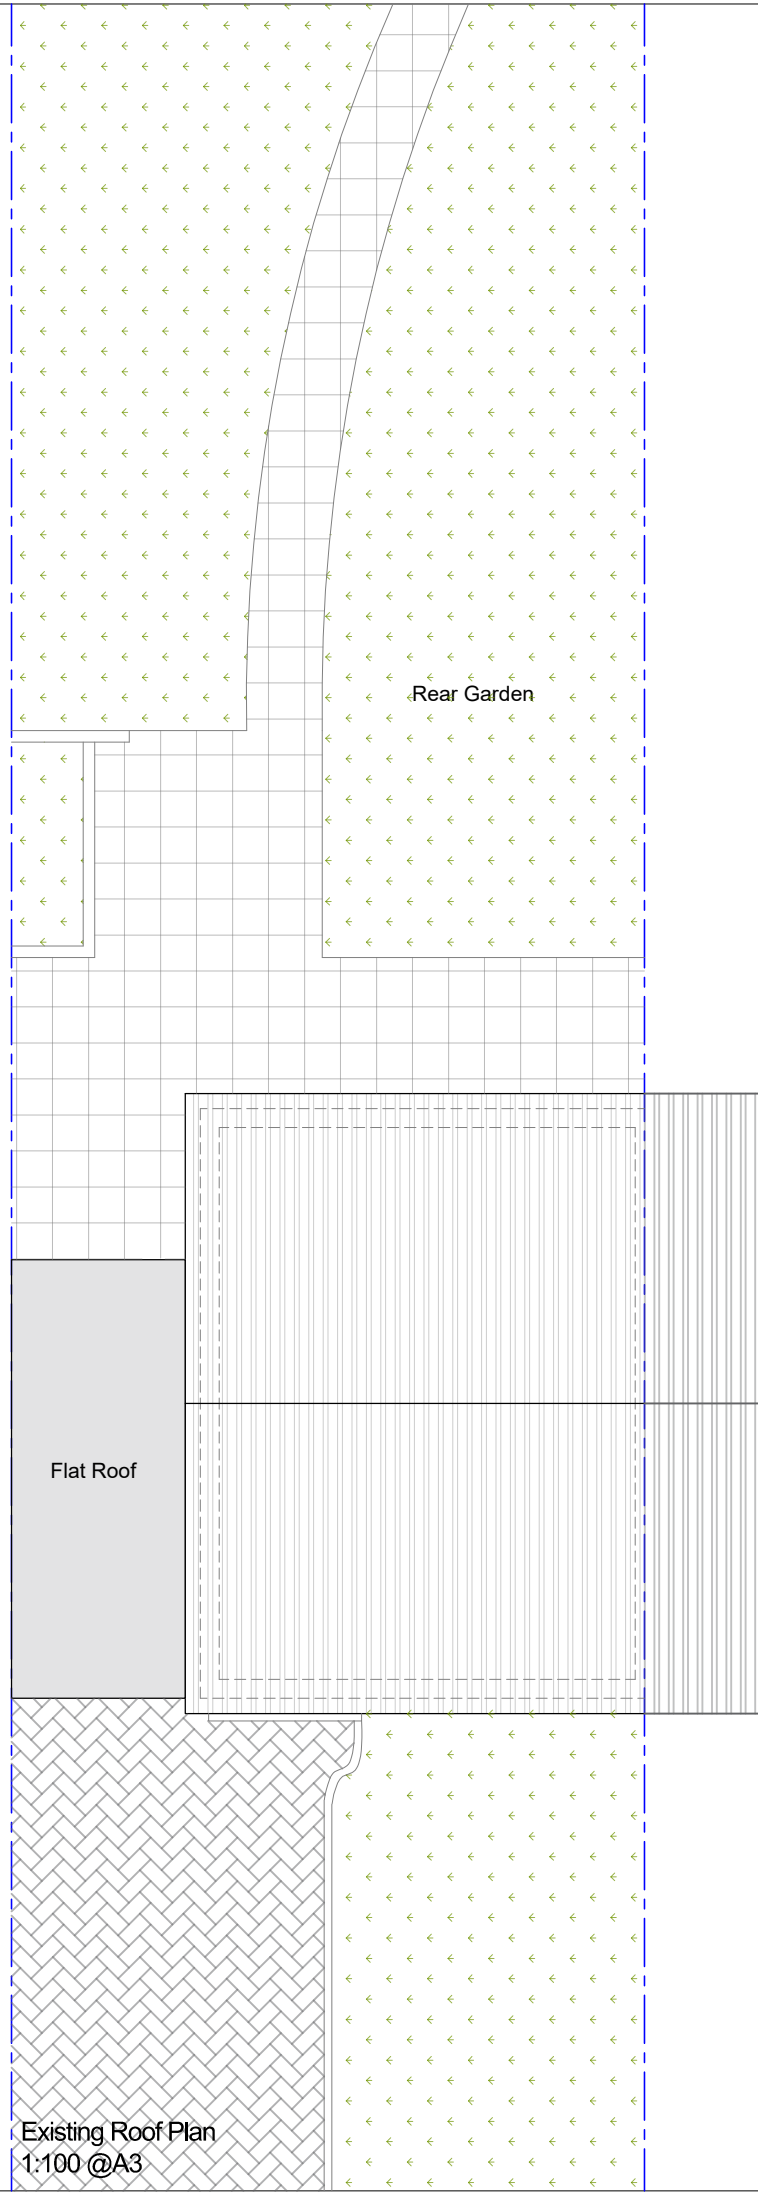

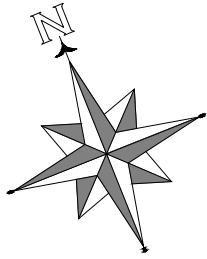

EXISTING WALLS

NEW CAVITY WALLS

NEW STUD WALLS

NEW DORMER WALLS

REMOVED WALL

0

5m



NA PLANNING LTD

19 St James Park road, Shirley,
Southampton, SO16 6HL
TEL: 077 4569 6432
E-MAIL: info@naplanning.co.uk
WEB: www.naplanning.co.uk

Project

13 Ridgeway Close, Chandler's Ford

Drawing

Garage Conversion

Title

Existing & Proposed Roof Plan

Drawing Status:

Scale
1:100 @ A3

Drawn
N.ALI

Date
13.05.2024

Project No
301

Page
03

Revision
P2