

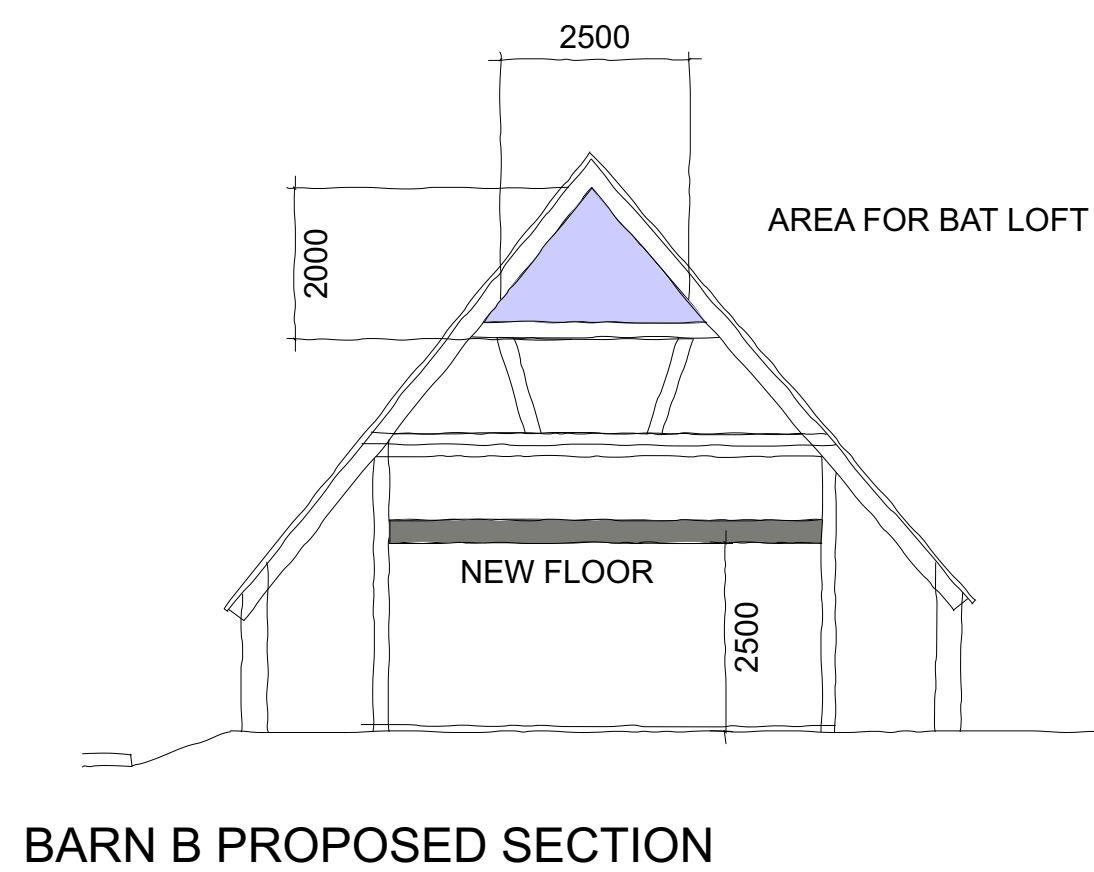


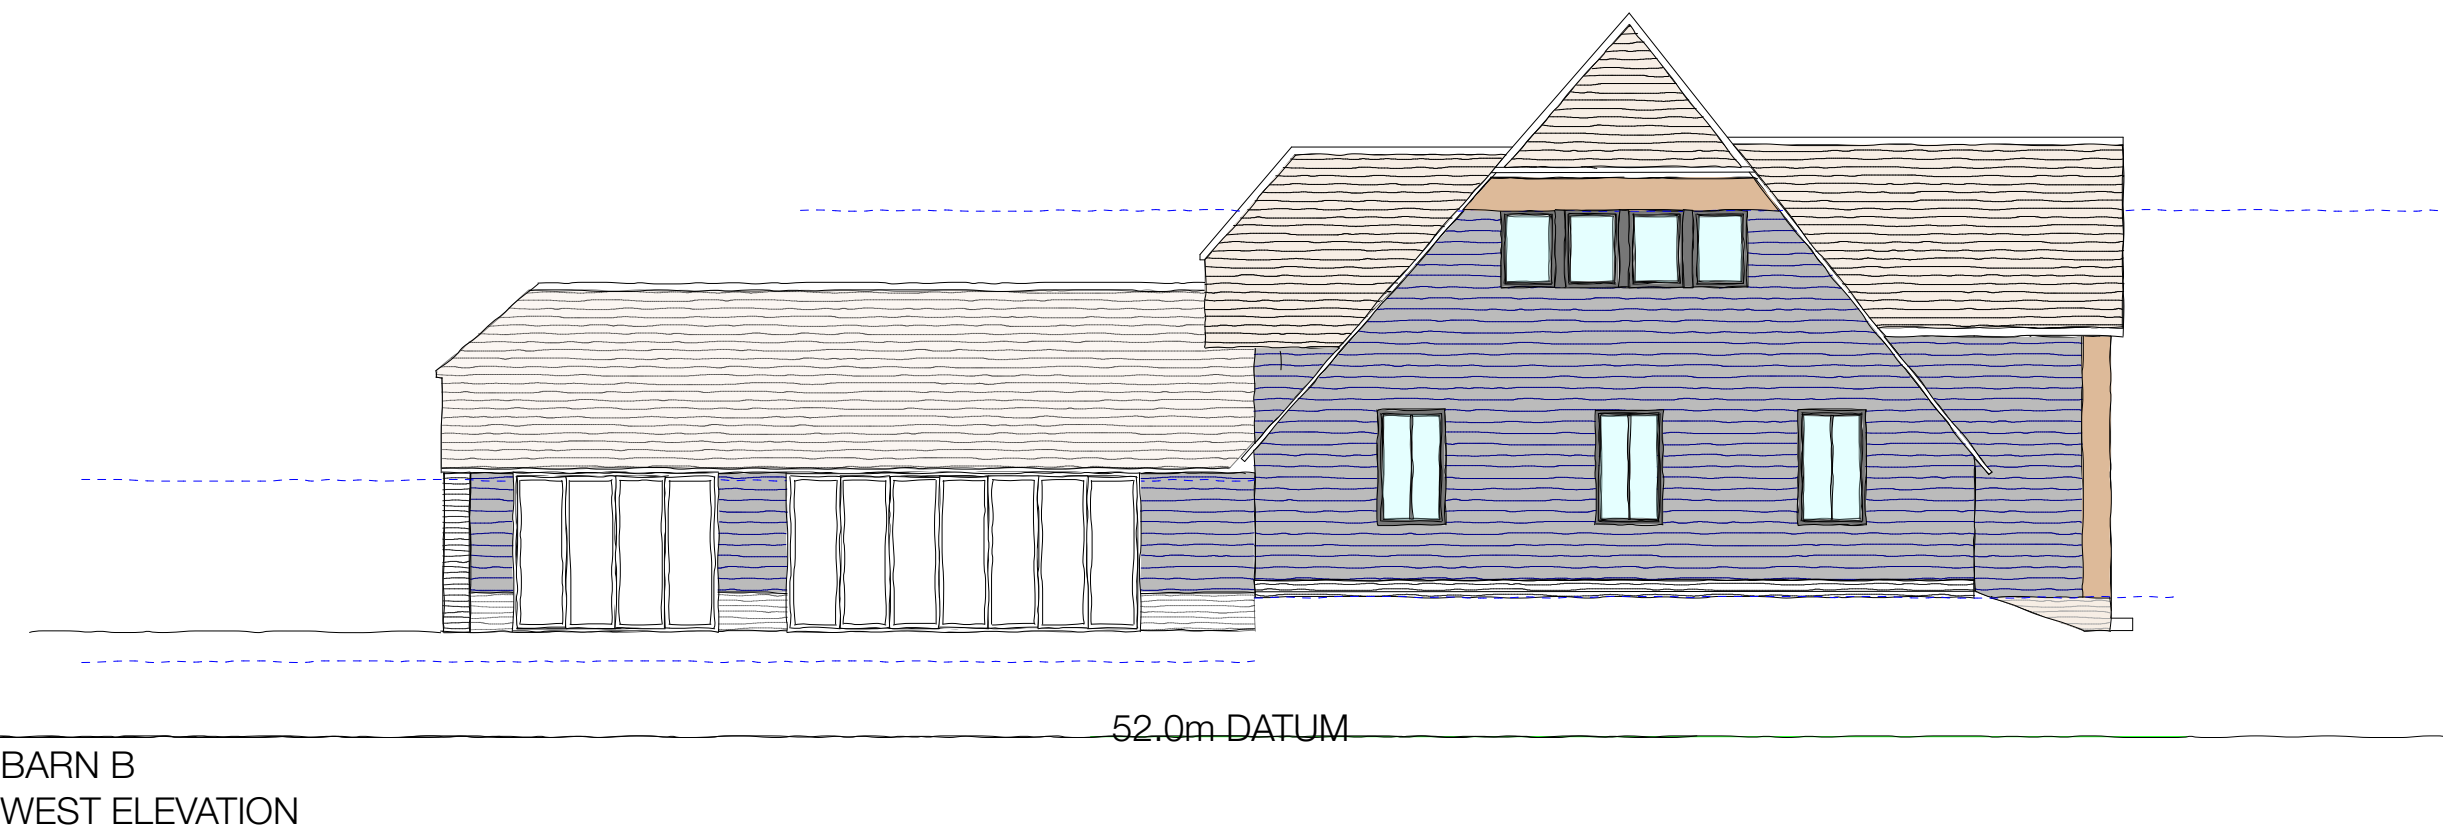

MATERIALS

- Red/Multi Plinth brick
- Clay roof tiles
- Timber cladding
- Windows, Anthracite aluminium

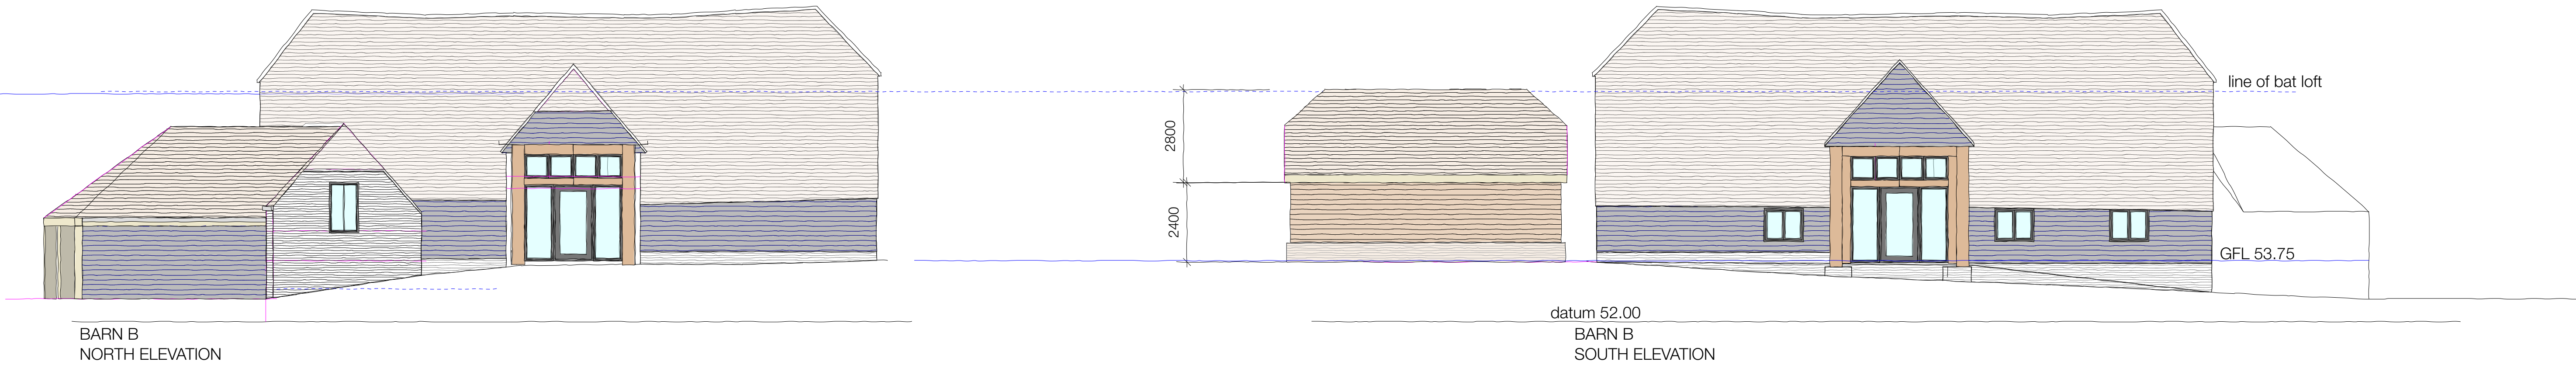

REVISION	DATE	DESCRIPTION	R.M.
A	June 2023	Updated	

HURRELL | ARCHITECTURE

Hurrell Architecture Limited
Alresford

t 01962 736 761
e mail@hurrellarchitecture.co.uk

CLIENT

PROJECT

Mortimers Farm
Mortimers Lane

DRAWING

Barn B
Proposed Elevations

DRAWING NO.
991-D-012

REVISION
A

WORKSTAGE Planning **STATUS**

SCALE @A1 1:100 **SCALE @ A3** 1:200

DATE December 2022 **DRAWN BY**

Dimensions to be checked on site.
All in millimetres unless stated.
For construction purposes do not scale.
This drawing cannot be copied without the written permission of
HURRELL ARCHITECTURE LIMITED

RIBA **Chartered Practice**