

General Notes:

This drawing is the copyright of N & J Design Limited and may not be copied in whole or in part without prior permission.

It is the clients/developers responsibility to ensure all relevant approvals are in place and conditions satisfied prior to commencement of works, including, but not limited to:

- The Party Wall etc Act 1996
- Local Authority Planning Consent
- Highways (Road opening permit)
- Local Water Authority
- Building Regulations (Local Authority, NHBC etc)
- Environment Agency

Rev: Date: Description:

Status:

Planning

Title:

Proposed Block Plan.
Site Location Plan.

Project:

112 Wellstead Way
Hedge End
Southampton
SO30 2LE



N & J Design Ltd
7 Hedley Gardens
Hedge End
Southampton
SO30 2WT

t: 07840 404620 www.nandjdesign.co.uk

Drawn: N. Keatley Date: 27.06.24

Checked: Date:

Scale: 1:200 1:1250 Revision:

Drawing no:
2024.06.01/03



Block Plan


scale 1:200

0m 1 2 3 4 5 6 7 8 9 10m



Site Location Plan

scale 1:1250

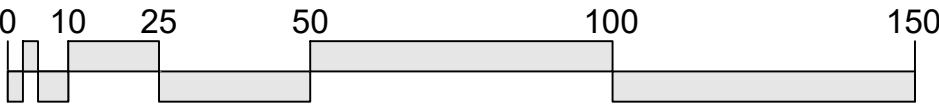

Ordnance Survey (c) Crown Copyright 2024.
All rights reserved. Licence number 100053143