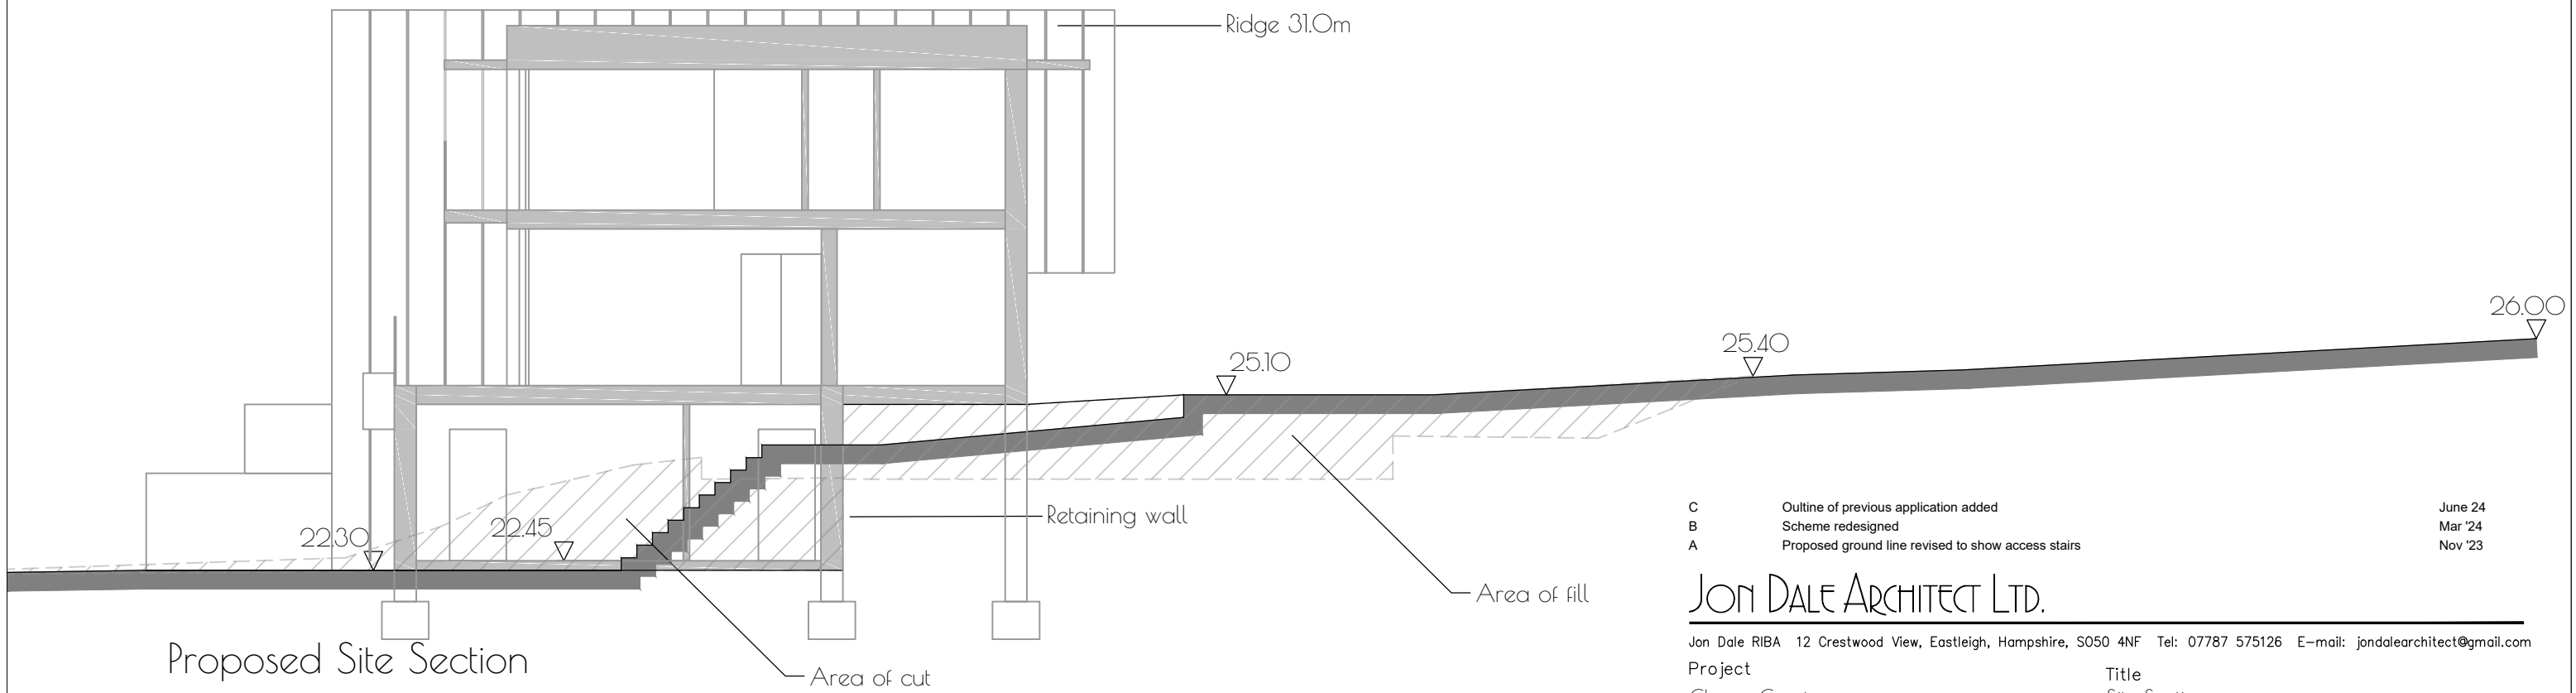
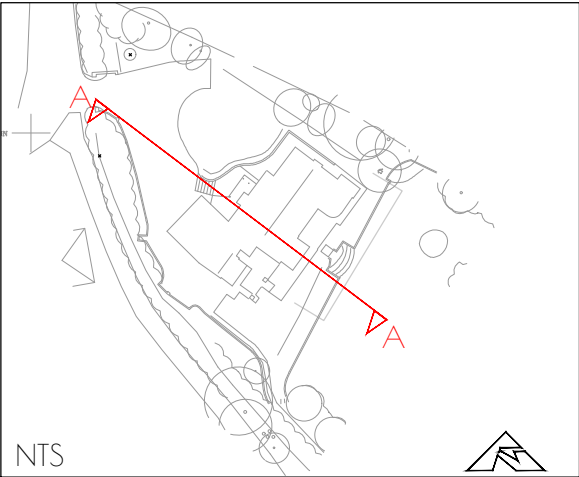
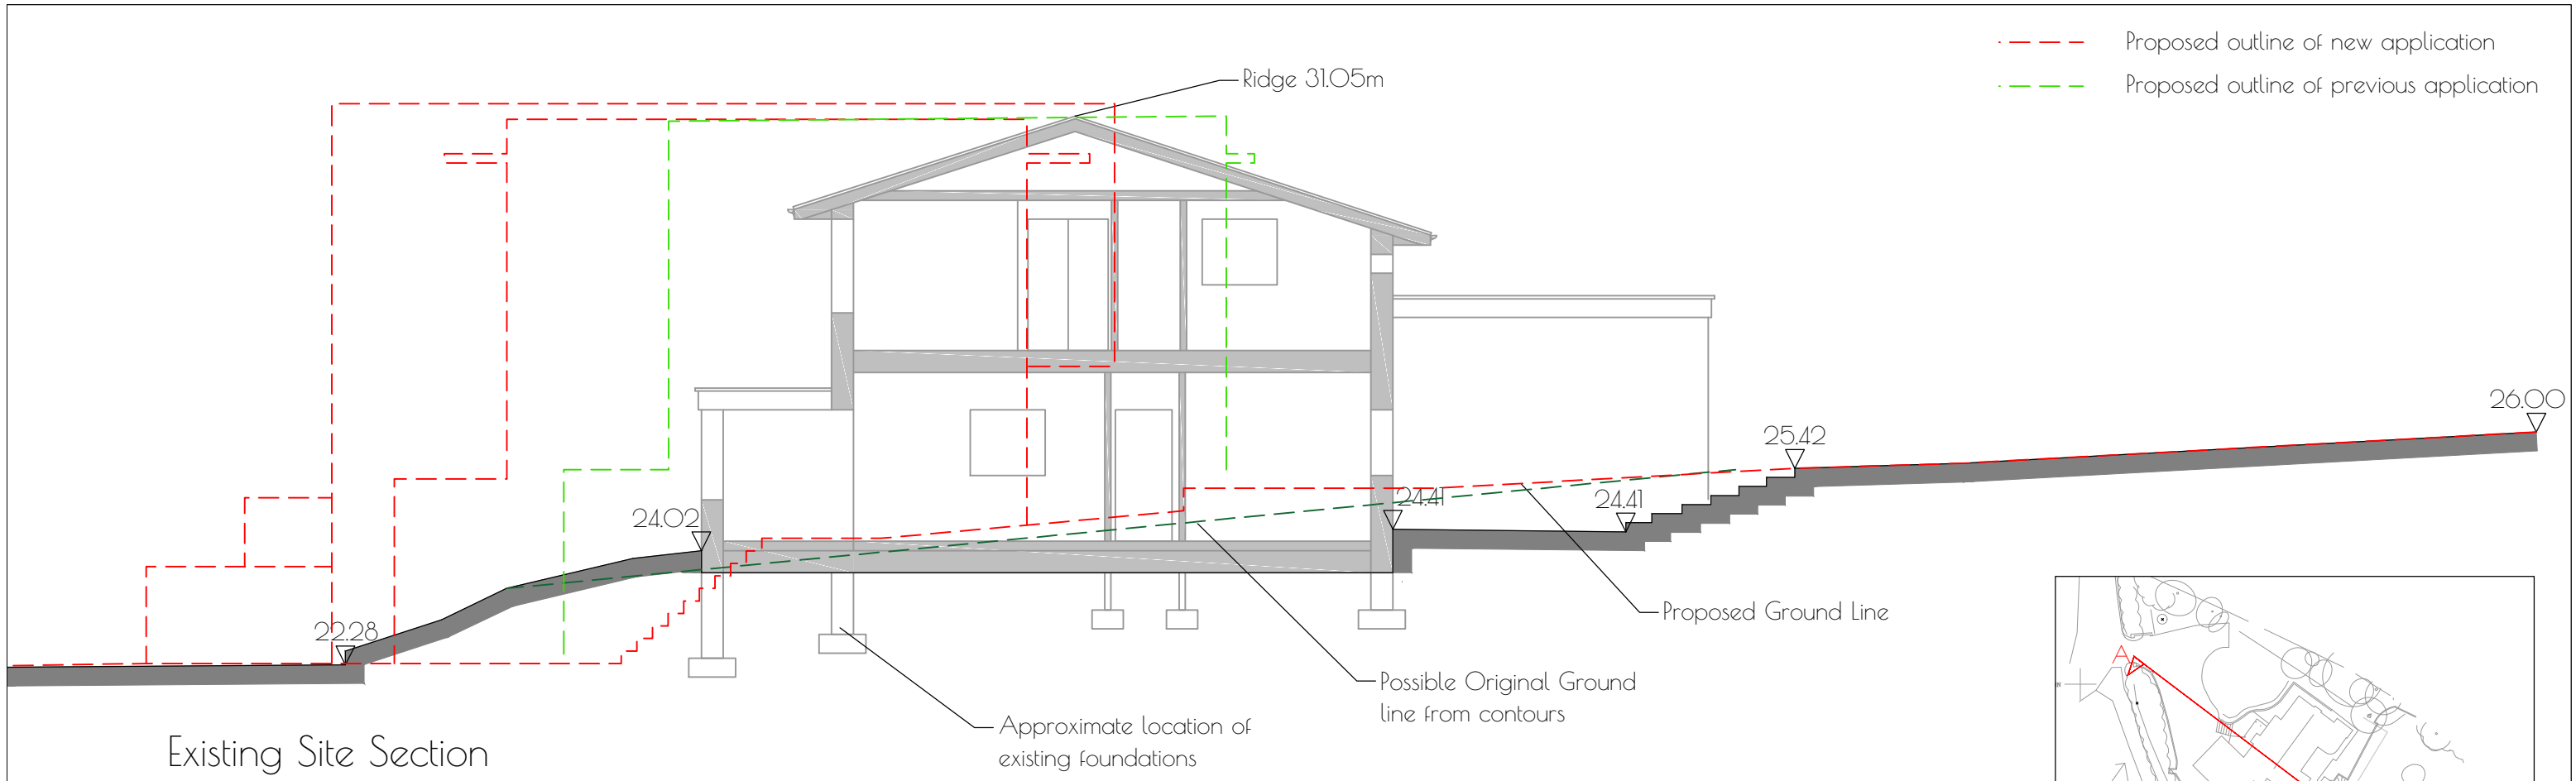


- C Outline of previous application added
- B Scheme redesigned
- A Proposed ground line revised to show access stairs

June 24
Mar '24
Nov '23

JON DALE ARCHITECT LTD.

Jon Dale RIBA 12 Crestwood View, Eastleigh, Hampshire, SO50 4NF Tel: 07787 575126 E-mail: jondalearchitect@gmail.com

Project				Title			
Cherry Court				Site Section			
Salterns' Lane				A-A			
Bursledon				-			
Scale	Date	Drawn	Checked	Job No.	Drawing. No.	Revision	
1:100@A3	Mar '23	RP	JD	126	Sect.01	C	