






Existing Section EE

Proposed building outline

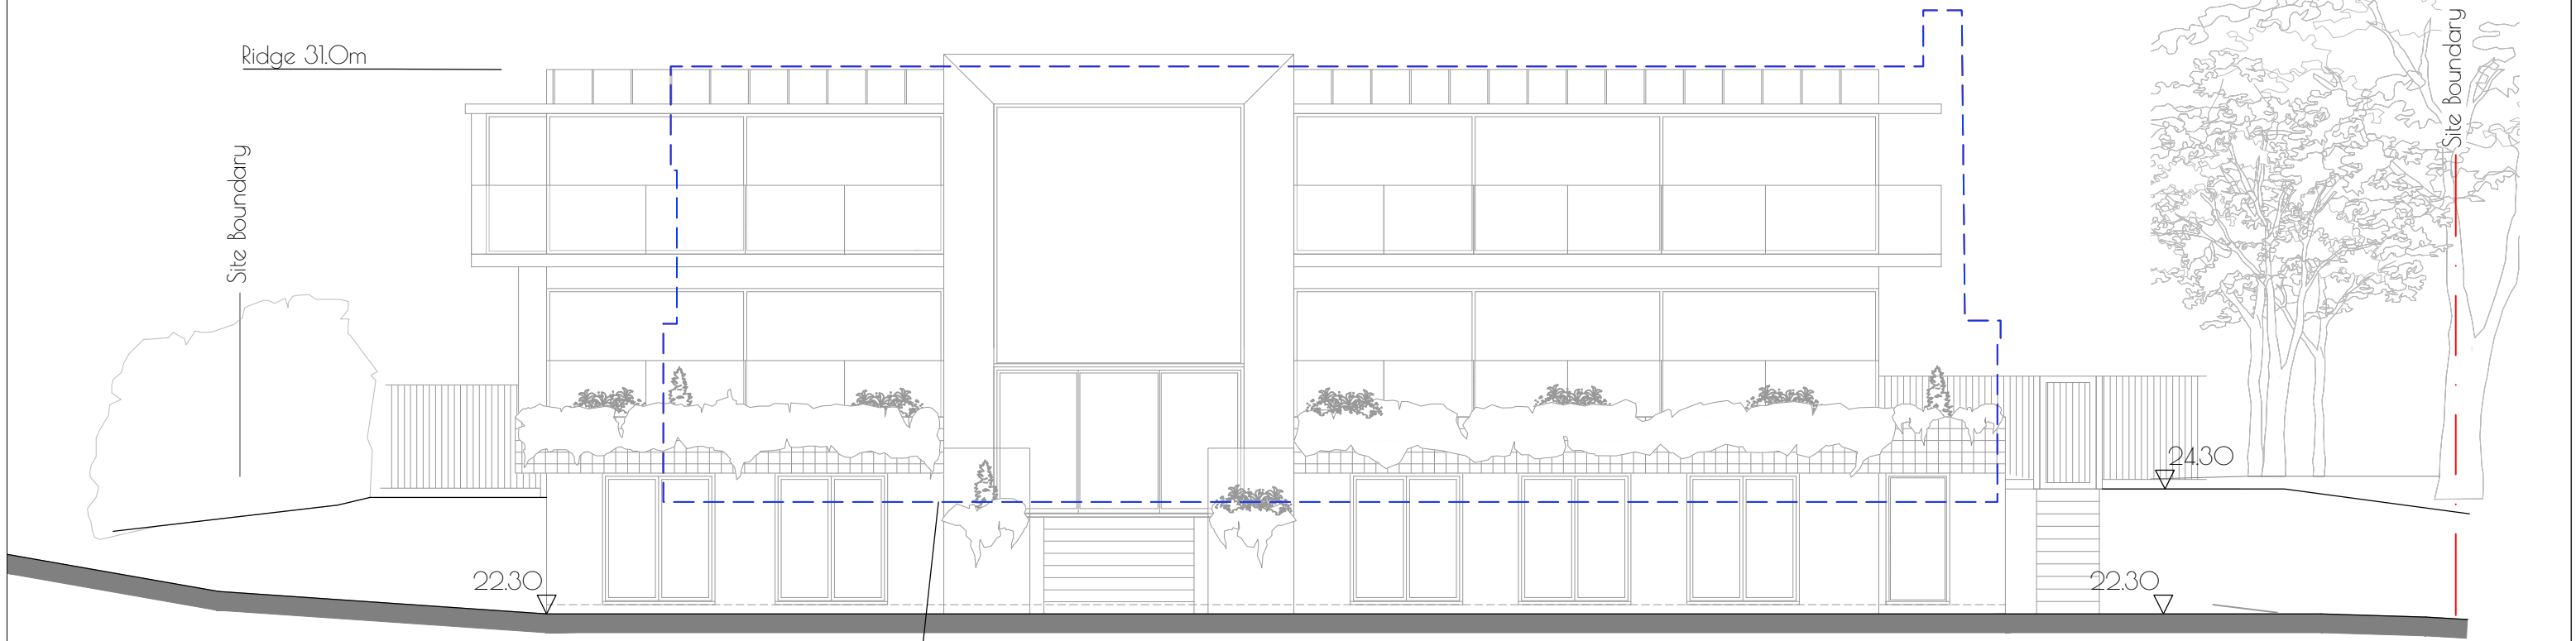

Proposed Section EE

Existing building outline

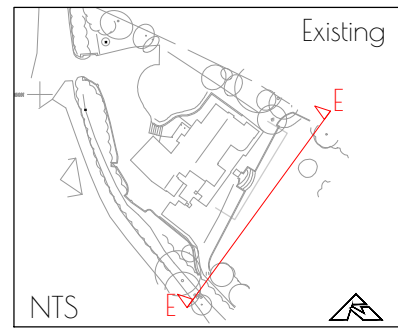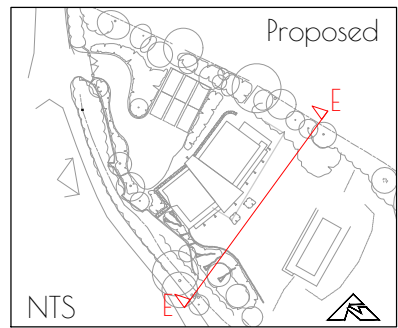

B
A

Outline of previous application added
Scheme redesigned

Jon DALE ARCHITECT LTD.

Jon Dale RIBA 12 Crestwood View, Eastleigh, Hampshire, SO50 4NF Tel: 07787 575126 E-mail: jondalearchitect@gmail.com

Project

Cherry Court
Salters' Lane
Bursledon

Scale

1:100@A3

Date

Mar '23

Drawn

RP

Checked

JD

Job No.

126

Drawing. No.

Sect.05

Title

Site Section
E-E

Revision

B

