




Existing Section BB

Proposed building outline



Approximate location of existing foundations

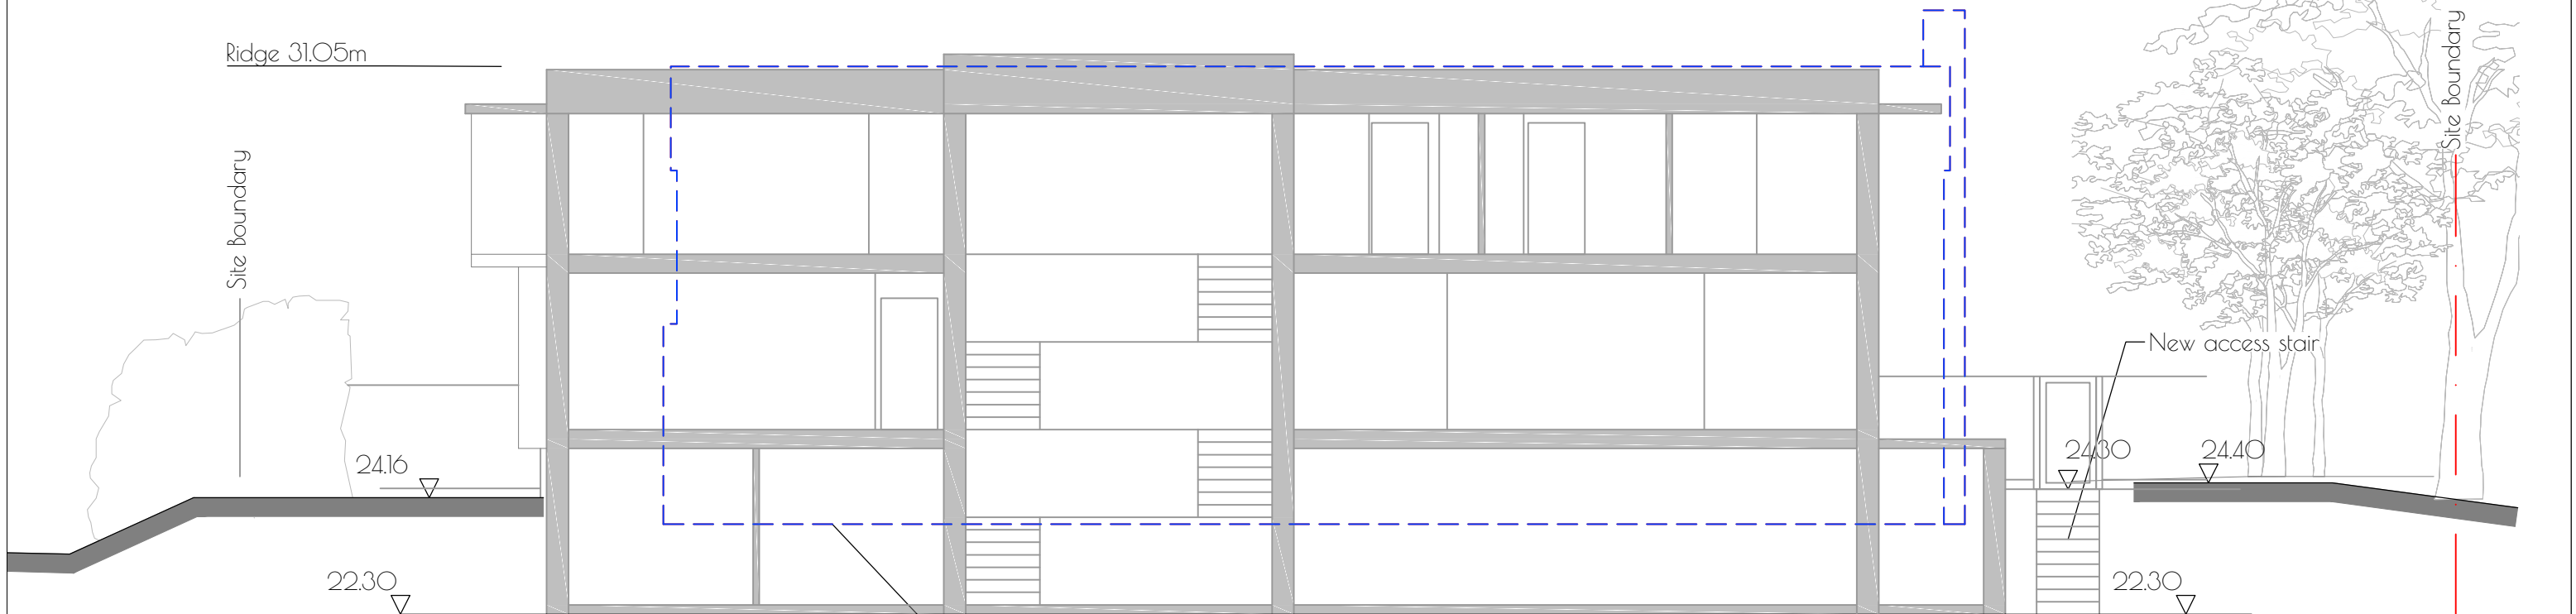

Proposed Section BB

Existing building outline

New access stair

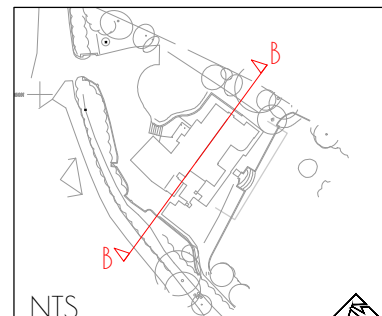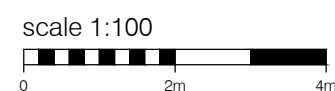

C

B

A

Outline of previous application added
Scheme redesigned
Existing tree planting added. Proposed Section added

Jon DALE ARCHITECT LTD.

Jon Dale RIBA 12 Crestwood View, Eastleigh, Hampshire, SO50 4NF Tel: 07787 575126 E-mail: jondalearchitect@gmail.com

Project

Cherry Court
Salterns' Lane
Bursledon

Scale

1:100@A3

Date

Mar '23

Drawn

RP

Checked

JD

Job No.

126

Drawing. No.

Sect.02

Revision

C

Title

Site Section
B-B
-

June 24

Mar '23

Nov '23