


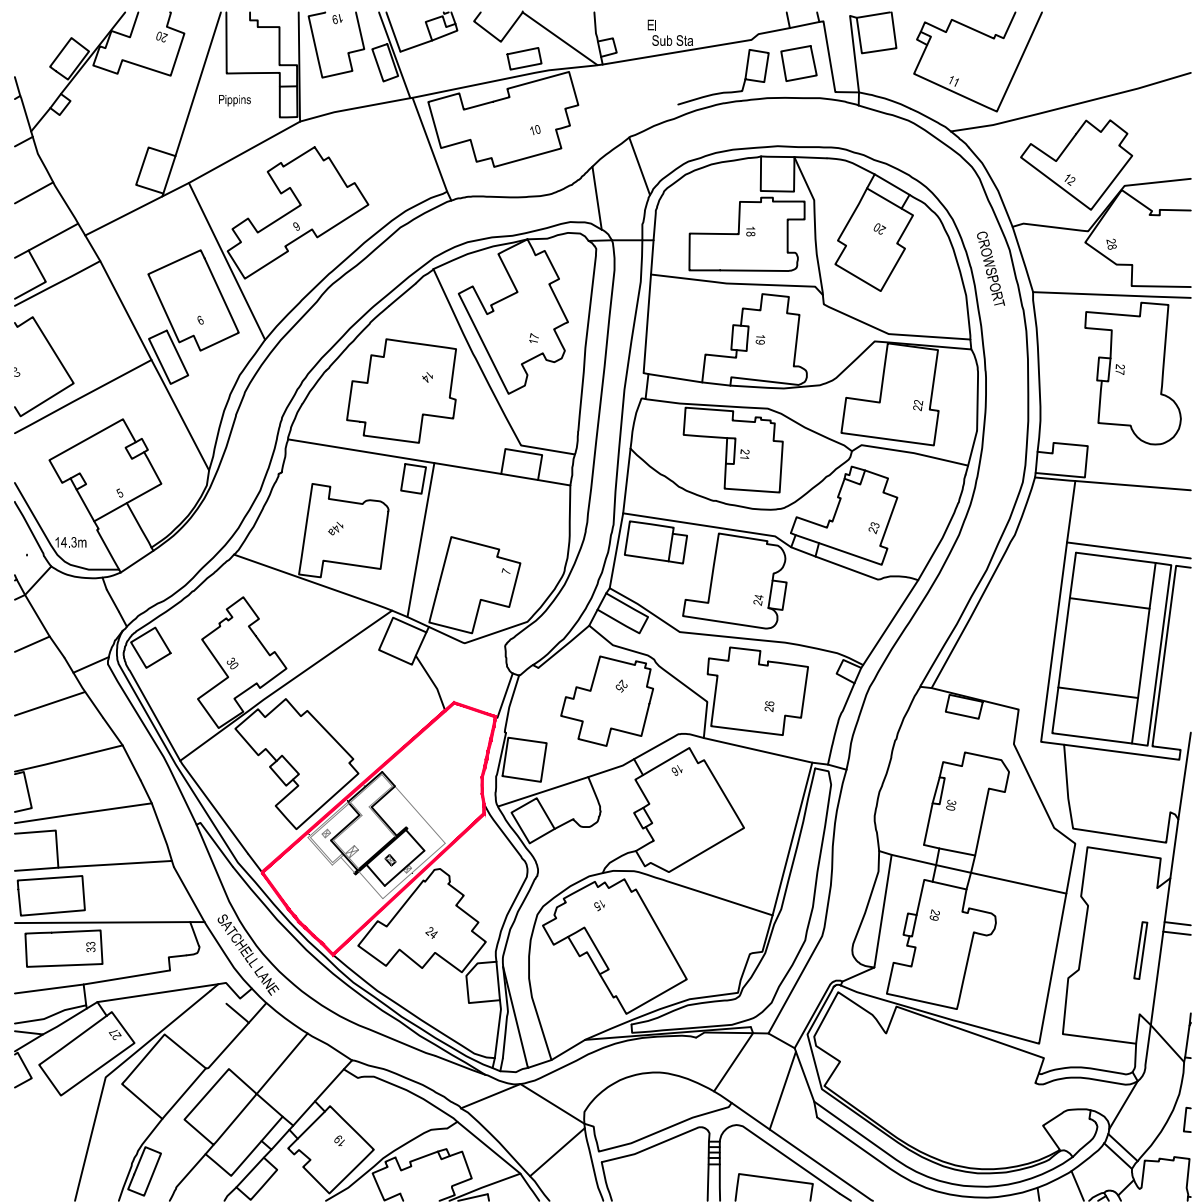

ce Survey, (c) Crown Copyright 2021. All rights reserved. Licence number 100022432




Location Plan 1:1250

Site as existing outlined in red.



Site Layout 1:500

Site as proposed.

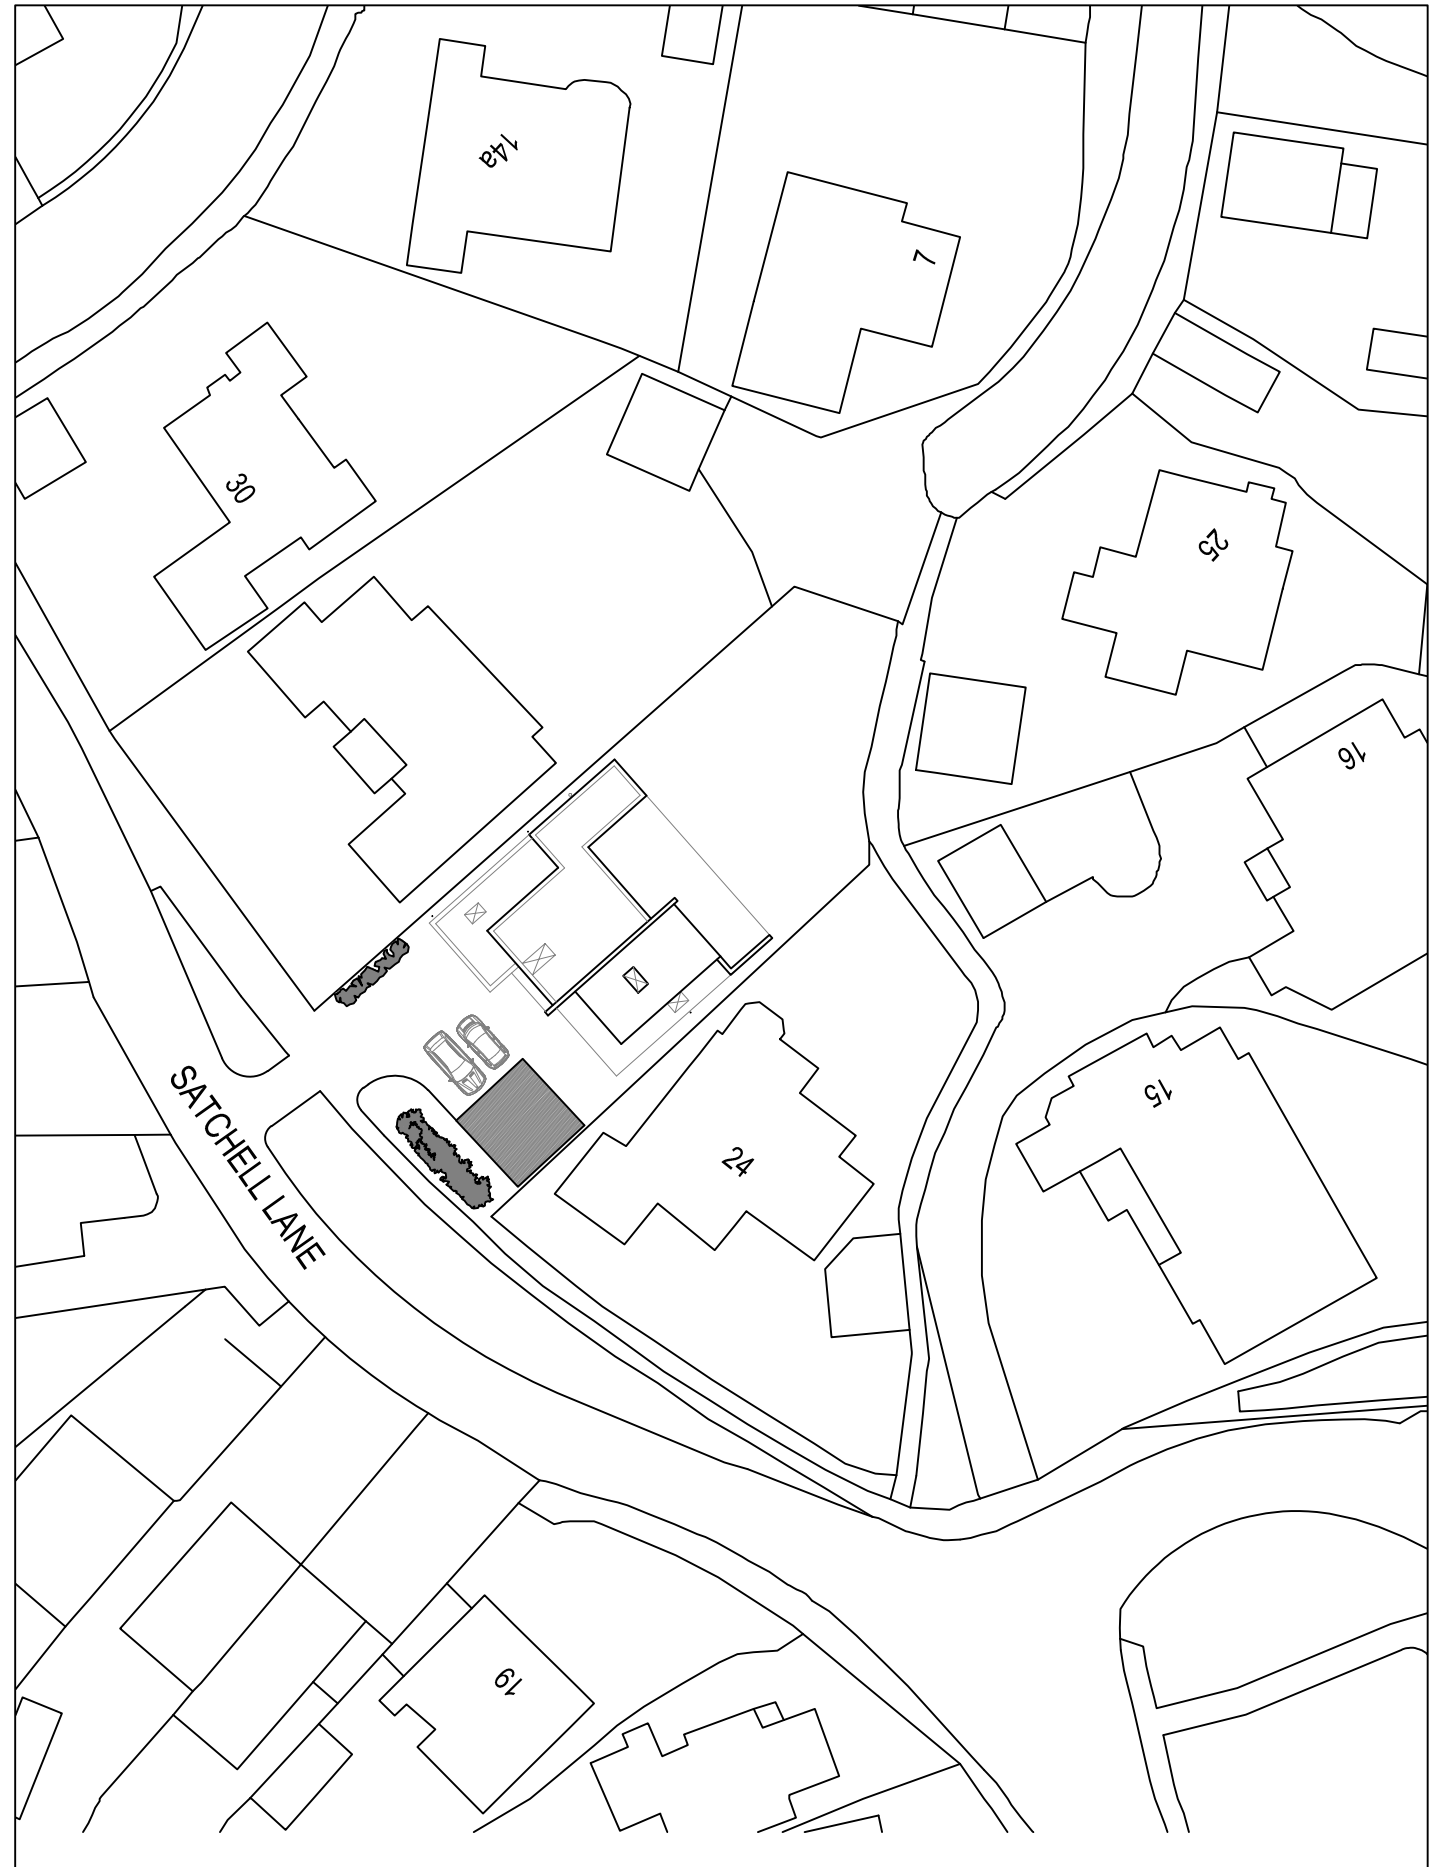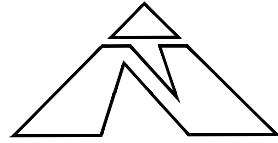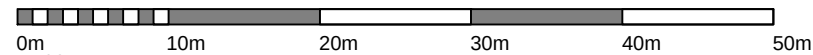

Crown Copyright 2008. All rights reserved. Licence number 100020449
Do not scale from this drawing.
All dimensions to be checked on site.

Drawing Revision Details:

Project:	New First Floor & Rear Extension
Client:	Mr Andrews & Ms Hudson
Address:	26 Satchell Lane Hamble Le Rice Southampton. SO31 4HH.

Drawing Title:	Location Plan
Drawing No:	LP.01
Scale:	As stated @ A3
Revision:	E
Date:	April 2021



MORGAN BUILDING DESIGN
ARCHITECTURAL DRAWING & PLANNING SOLUTIONS
M: 07798 918538 T: 01590 381131
hannah@morganbuildingdesign.co.uk