


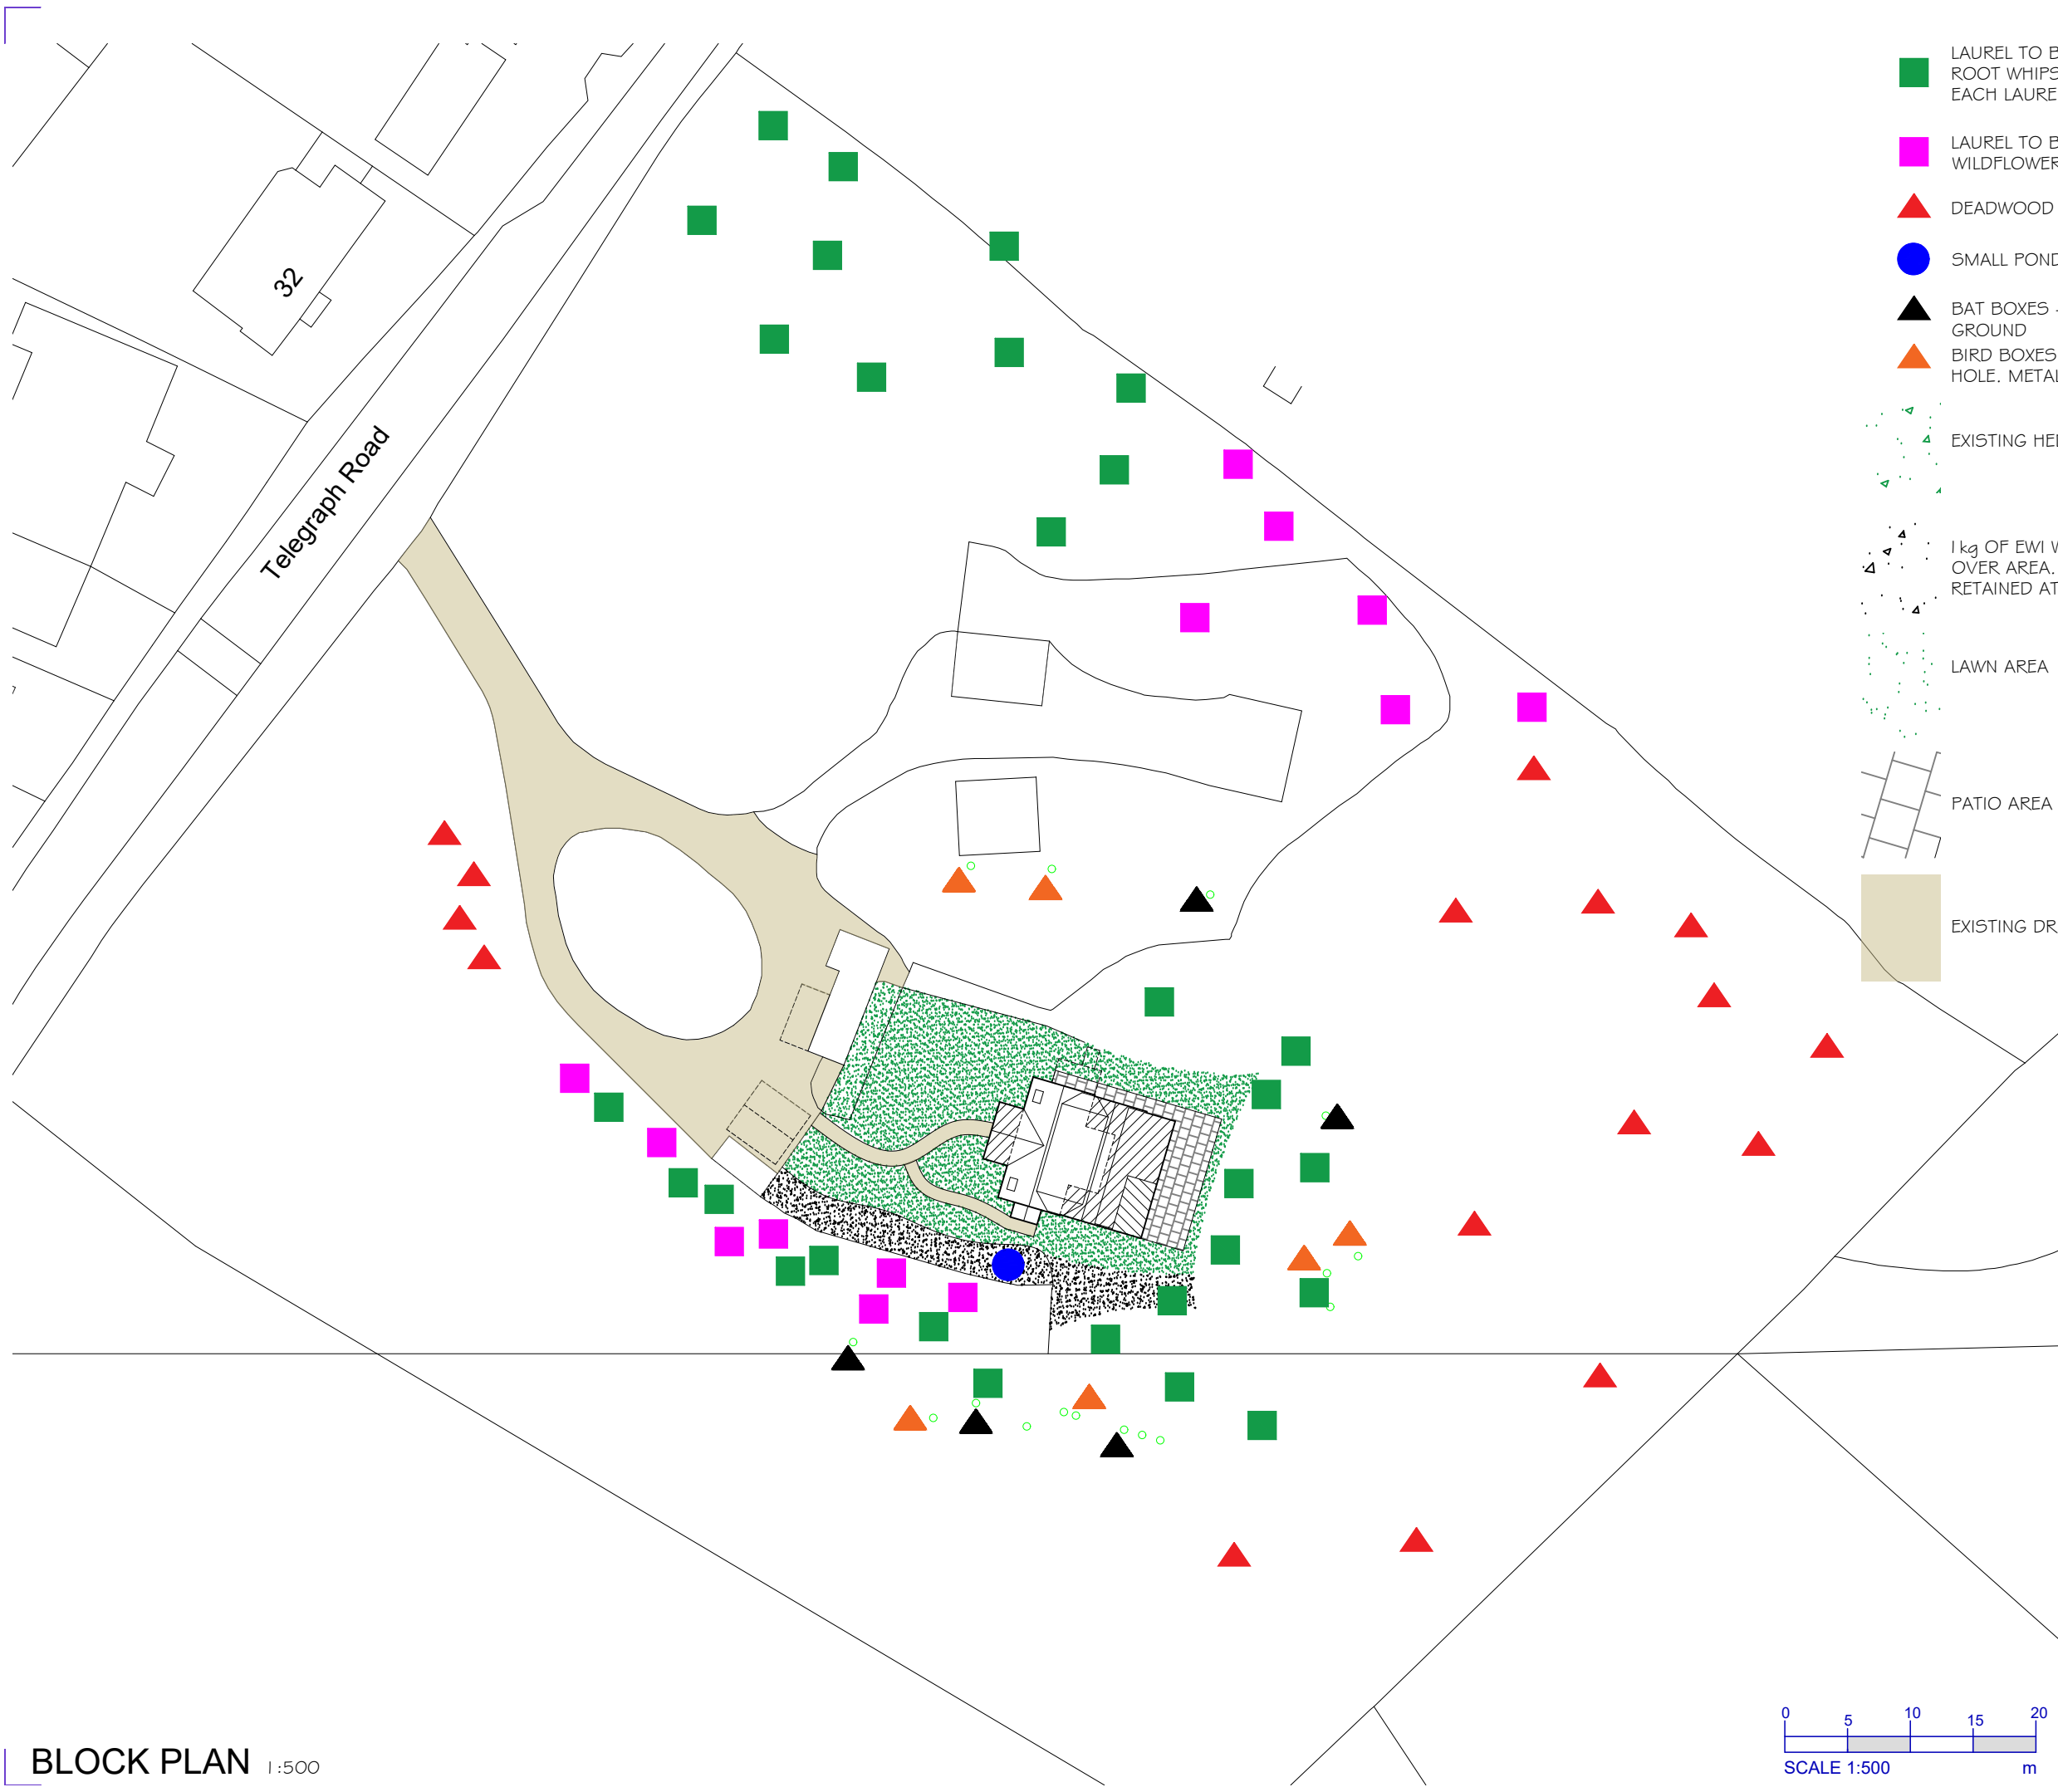

- LAUREL TO BE REMOVED AND HAZEL BARE ROOT WHIPS 30/40cm AT 4 PER sqm FOR EACH LAUREL ROOT REMOVED
- LAUREL TO BE REMOVED AND EWI WILDFLOWER MIX SPREAD TO AREA
- DEADWOOD LOG PILES TO BE RETAINED
- SMALL POND TO BE RETAINED
- BAT BOXES - 2F SCHEWGLER, 3m FROM GROUND
- BIRD BOXES - GENERAL PURPOSE 30-40mm HOLE, METAL PLATE ENTRANCE

- EXISTING HEDGE TO BE RETAINED
- 1kg OF EWI WILD FLOWER MIX TO BE SPREAD OVER AREA. AREA ONCE GROWN TO BE RETAINED AT A MINIMUM HEIGHT OF 150mm
- LAWN AREA
- PATIO AREA
- EXISTING DRIVE AND PARKING

|   |          |                              |
|---|----------|------------------------------|
| A   | 02-07-24 | PLAN UPDATED                 |
| REV:   | DATE:    | DESCRIPTION:                 |
| DO NOT SCALE THESE DRAWINGS. USE WRITTEN DIMENSIONS ONLY. ALL DIMENSIONS TO BE CHECKED ON SITE PRIOR TO COMMENCEMENT OF WORK. |          |                              |
|                                          |          |                              |
| BEMMP PLAN   |          |                              |
| 7 TELEGRAPH ROAD<br>WEST END<br>SOUTHAMPTON<br>SO30 3EH                                                                       |          |                              |
| DATE:<br>JUNE 24   |          | SCALE @ A3:<br>1:1250, 1:500 |
| DRAWING NO.<br>506.08   |          | REVISION<br>A                |

BLOCK PLAN 1:500

