


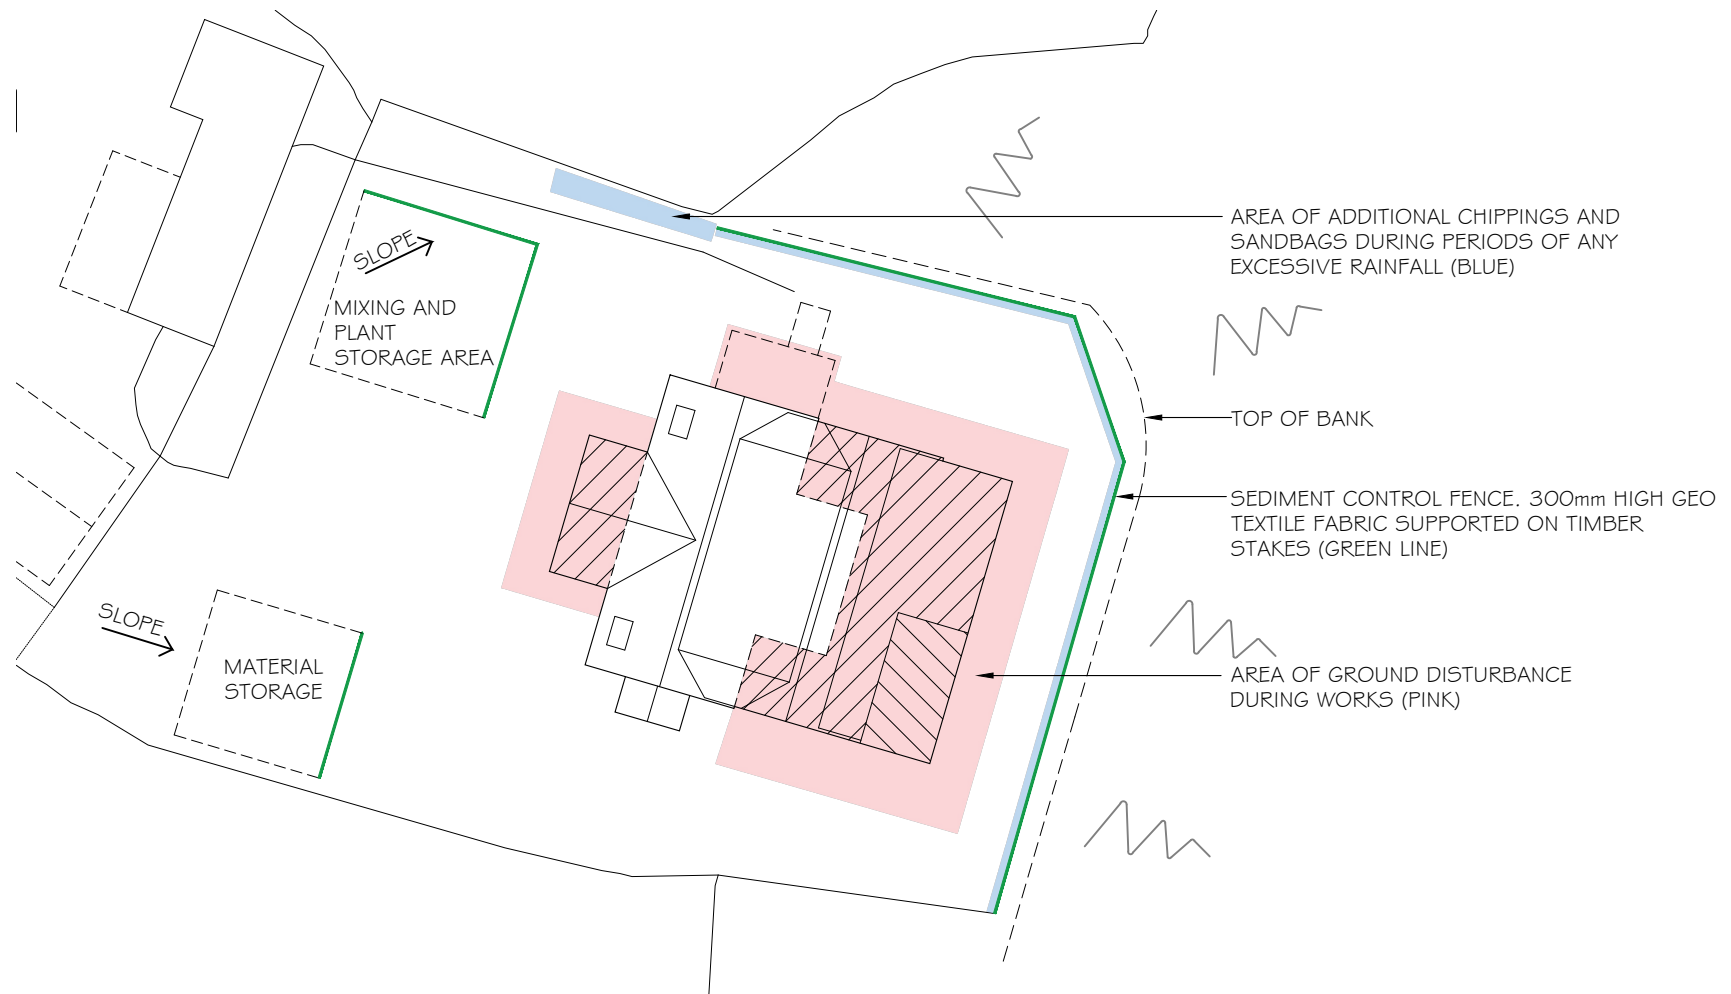

SEDIMENT CONTROL PLAN 1:250