



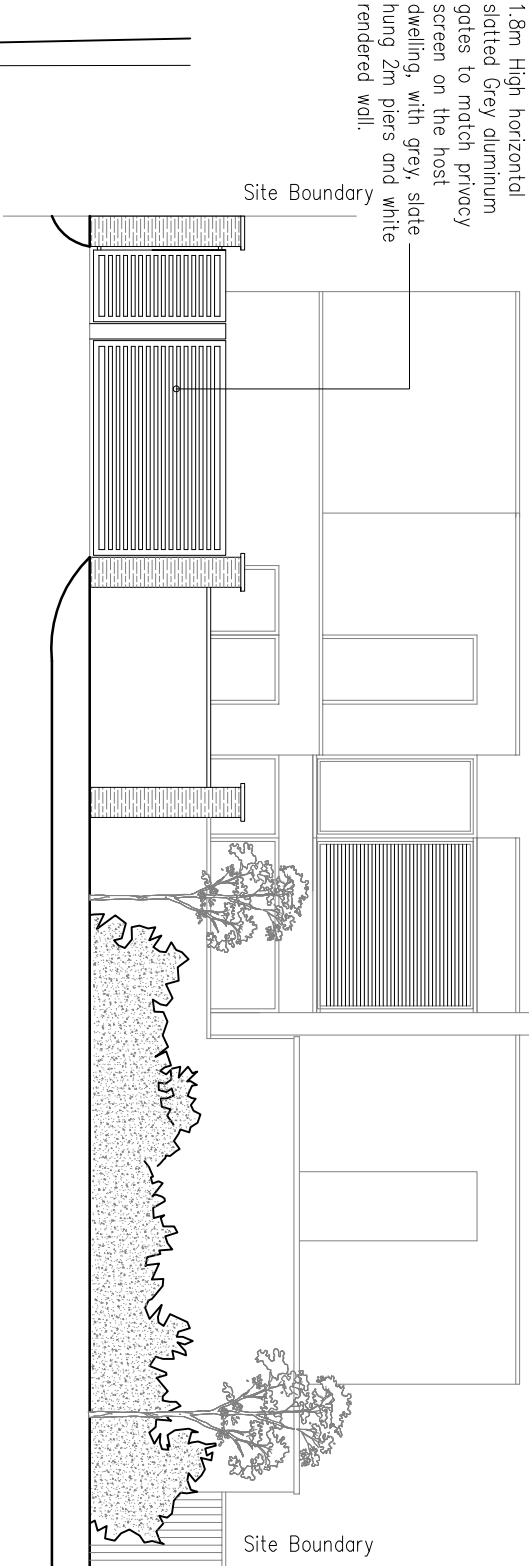

Proposed Elevation
Scale 1 : 1 00

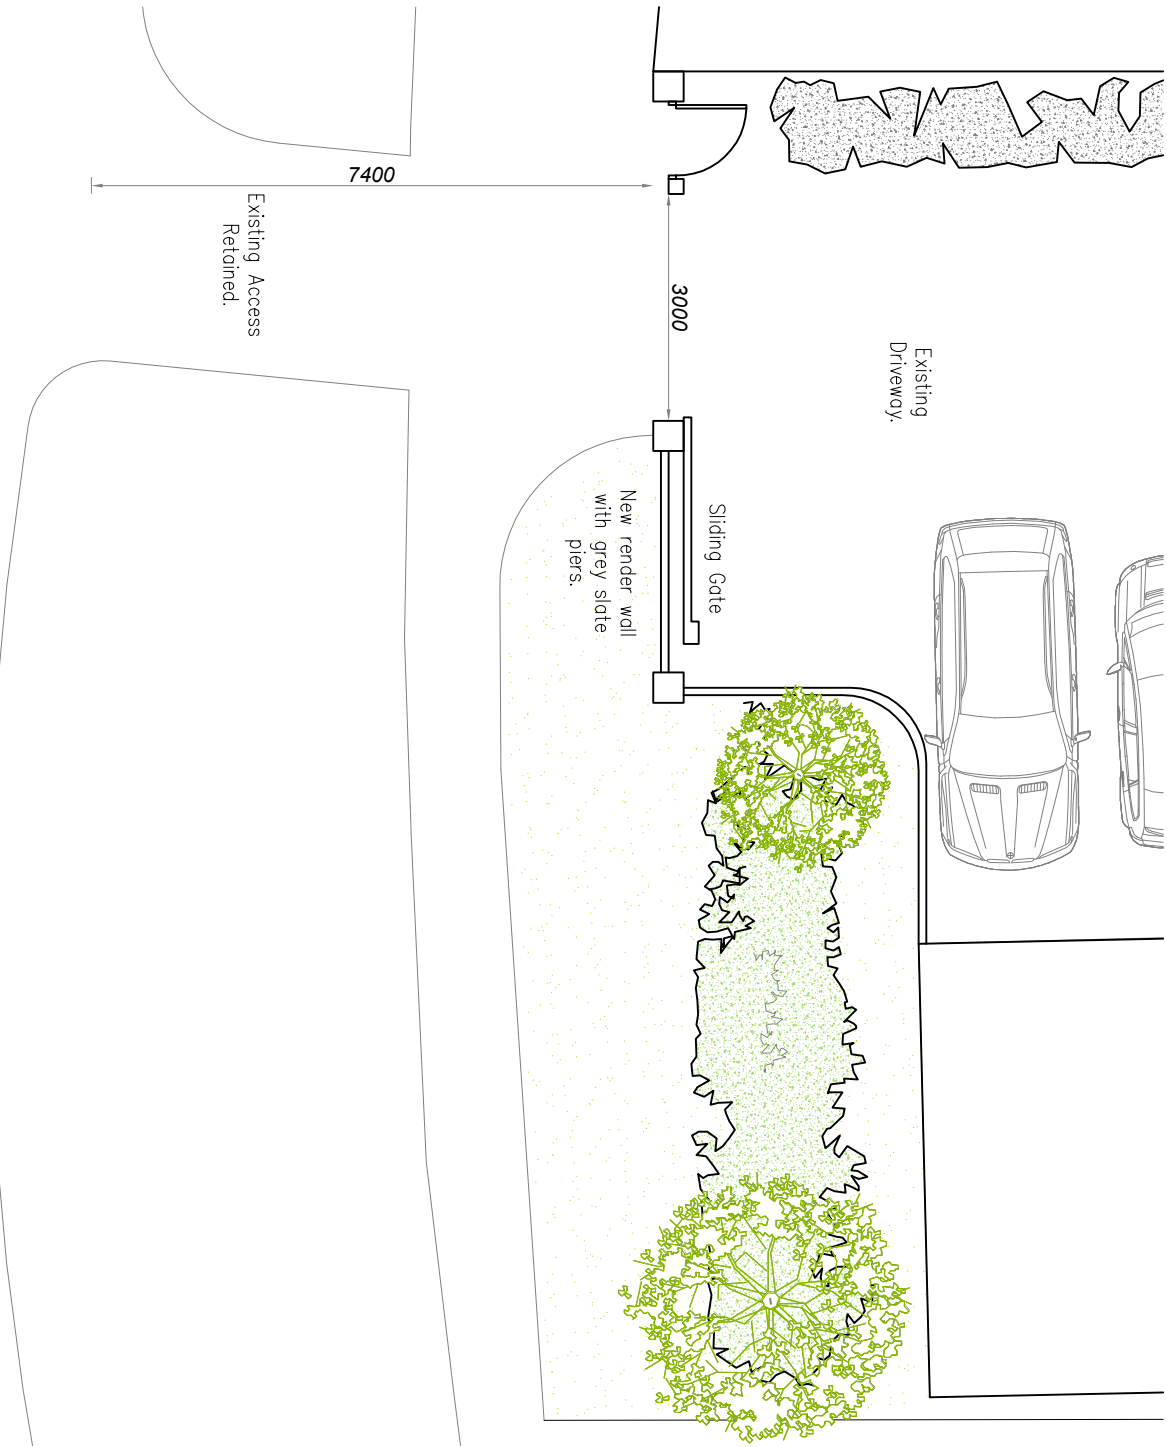

Proposed Plan
Scale 1 : 1 00



Crown Copyright 2008. All rights reserved. Licence number 100020449
Do not scale from this drawing.
All dimensions to be checked on site.

Drawing Revision Details:

Project:	Gates and Boundary Fence	Drawing Title:	Proposed Layout
Client:	Mr Andrews & Ms Hudson	Drawing No:	PL.01
Address:	26 Satchell Lane Hamble Le Rice Southampton. SO31 4HH.	Scale:	1:100 @ A3
		Revision:	A
		Date:	January 2024