



Dimensions are
only indicative

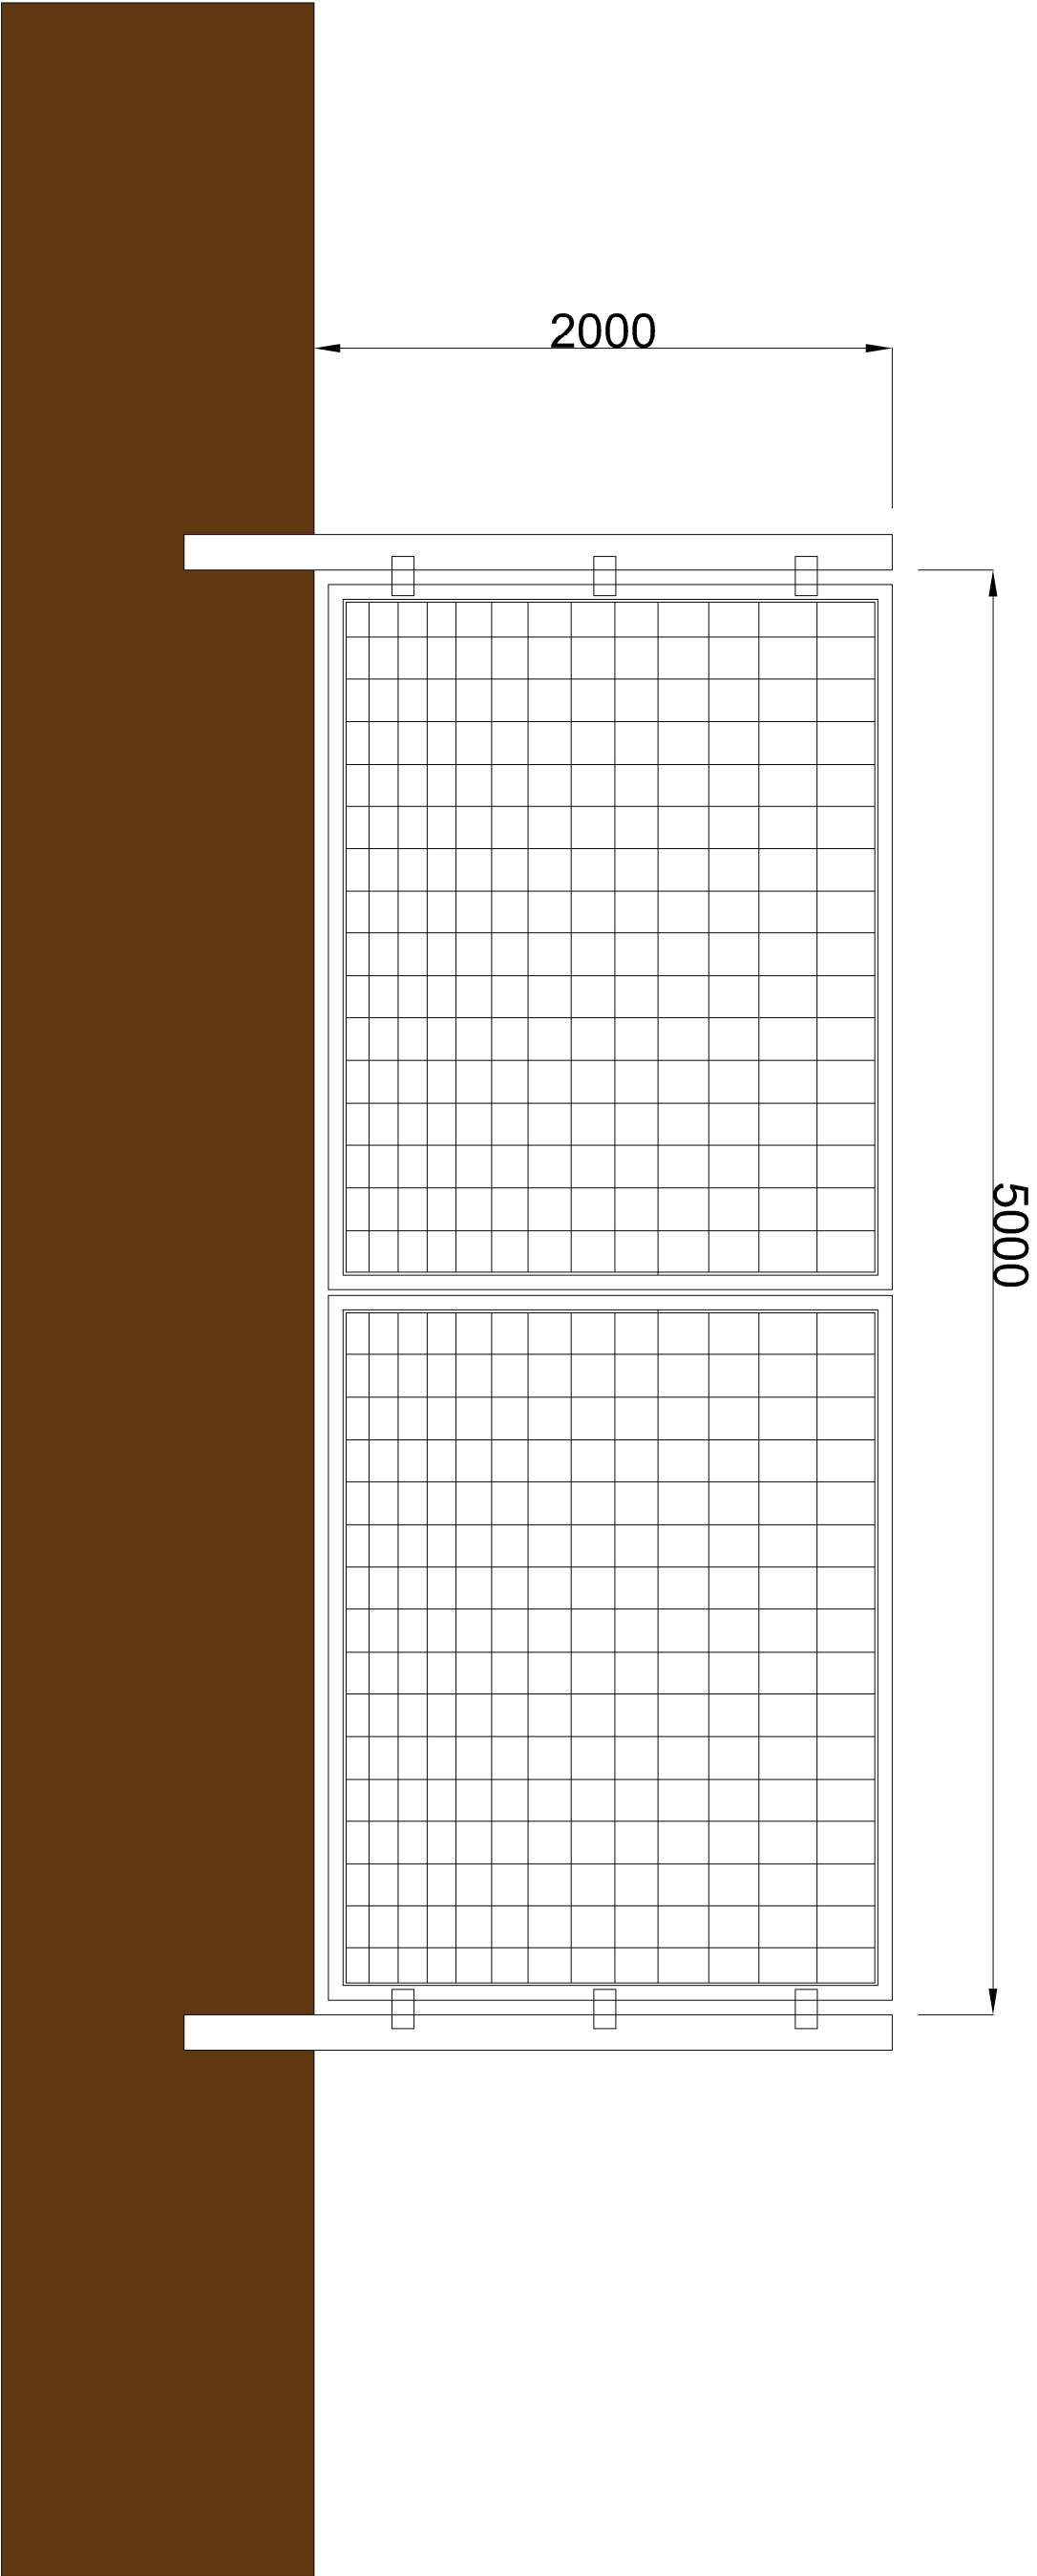

1:25

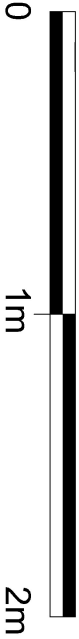

NO DIMENSION TO BE SCALED
ALL SIZES TO BE SITE VERIFIED
THIS DRAWING IS COPYRIGHT
IF IN DOUBT, ASK



NOTES

—

PROJECT
ALLINGTON LANE SOLAR FARM

DRAWING TITLE
GATE

SCALE	1:25 @ A3	DIRECTOR	AT
DATE	25/06/2024	DRAWN BY	EB
DRAWING NO.	DES-0032	REVISIONS	V1.0