


Basemap © Crown copyright and database rights 2021 Ordnance Survey 0100031673



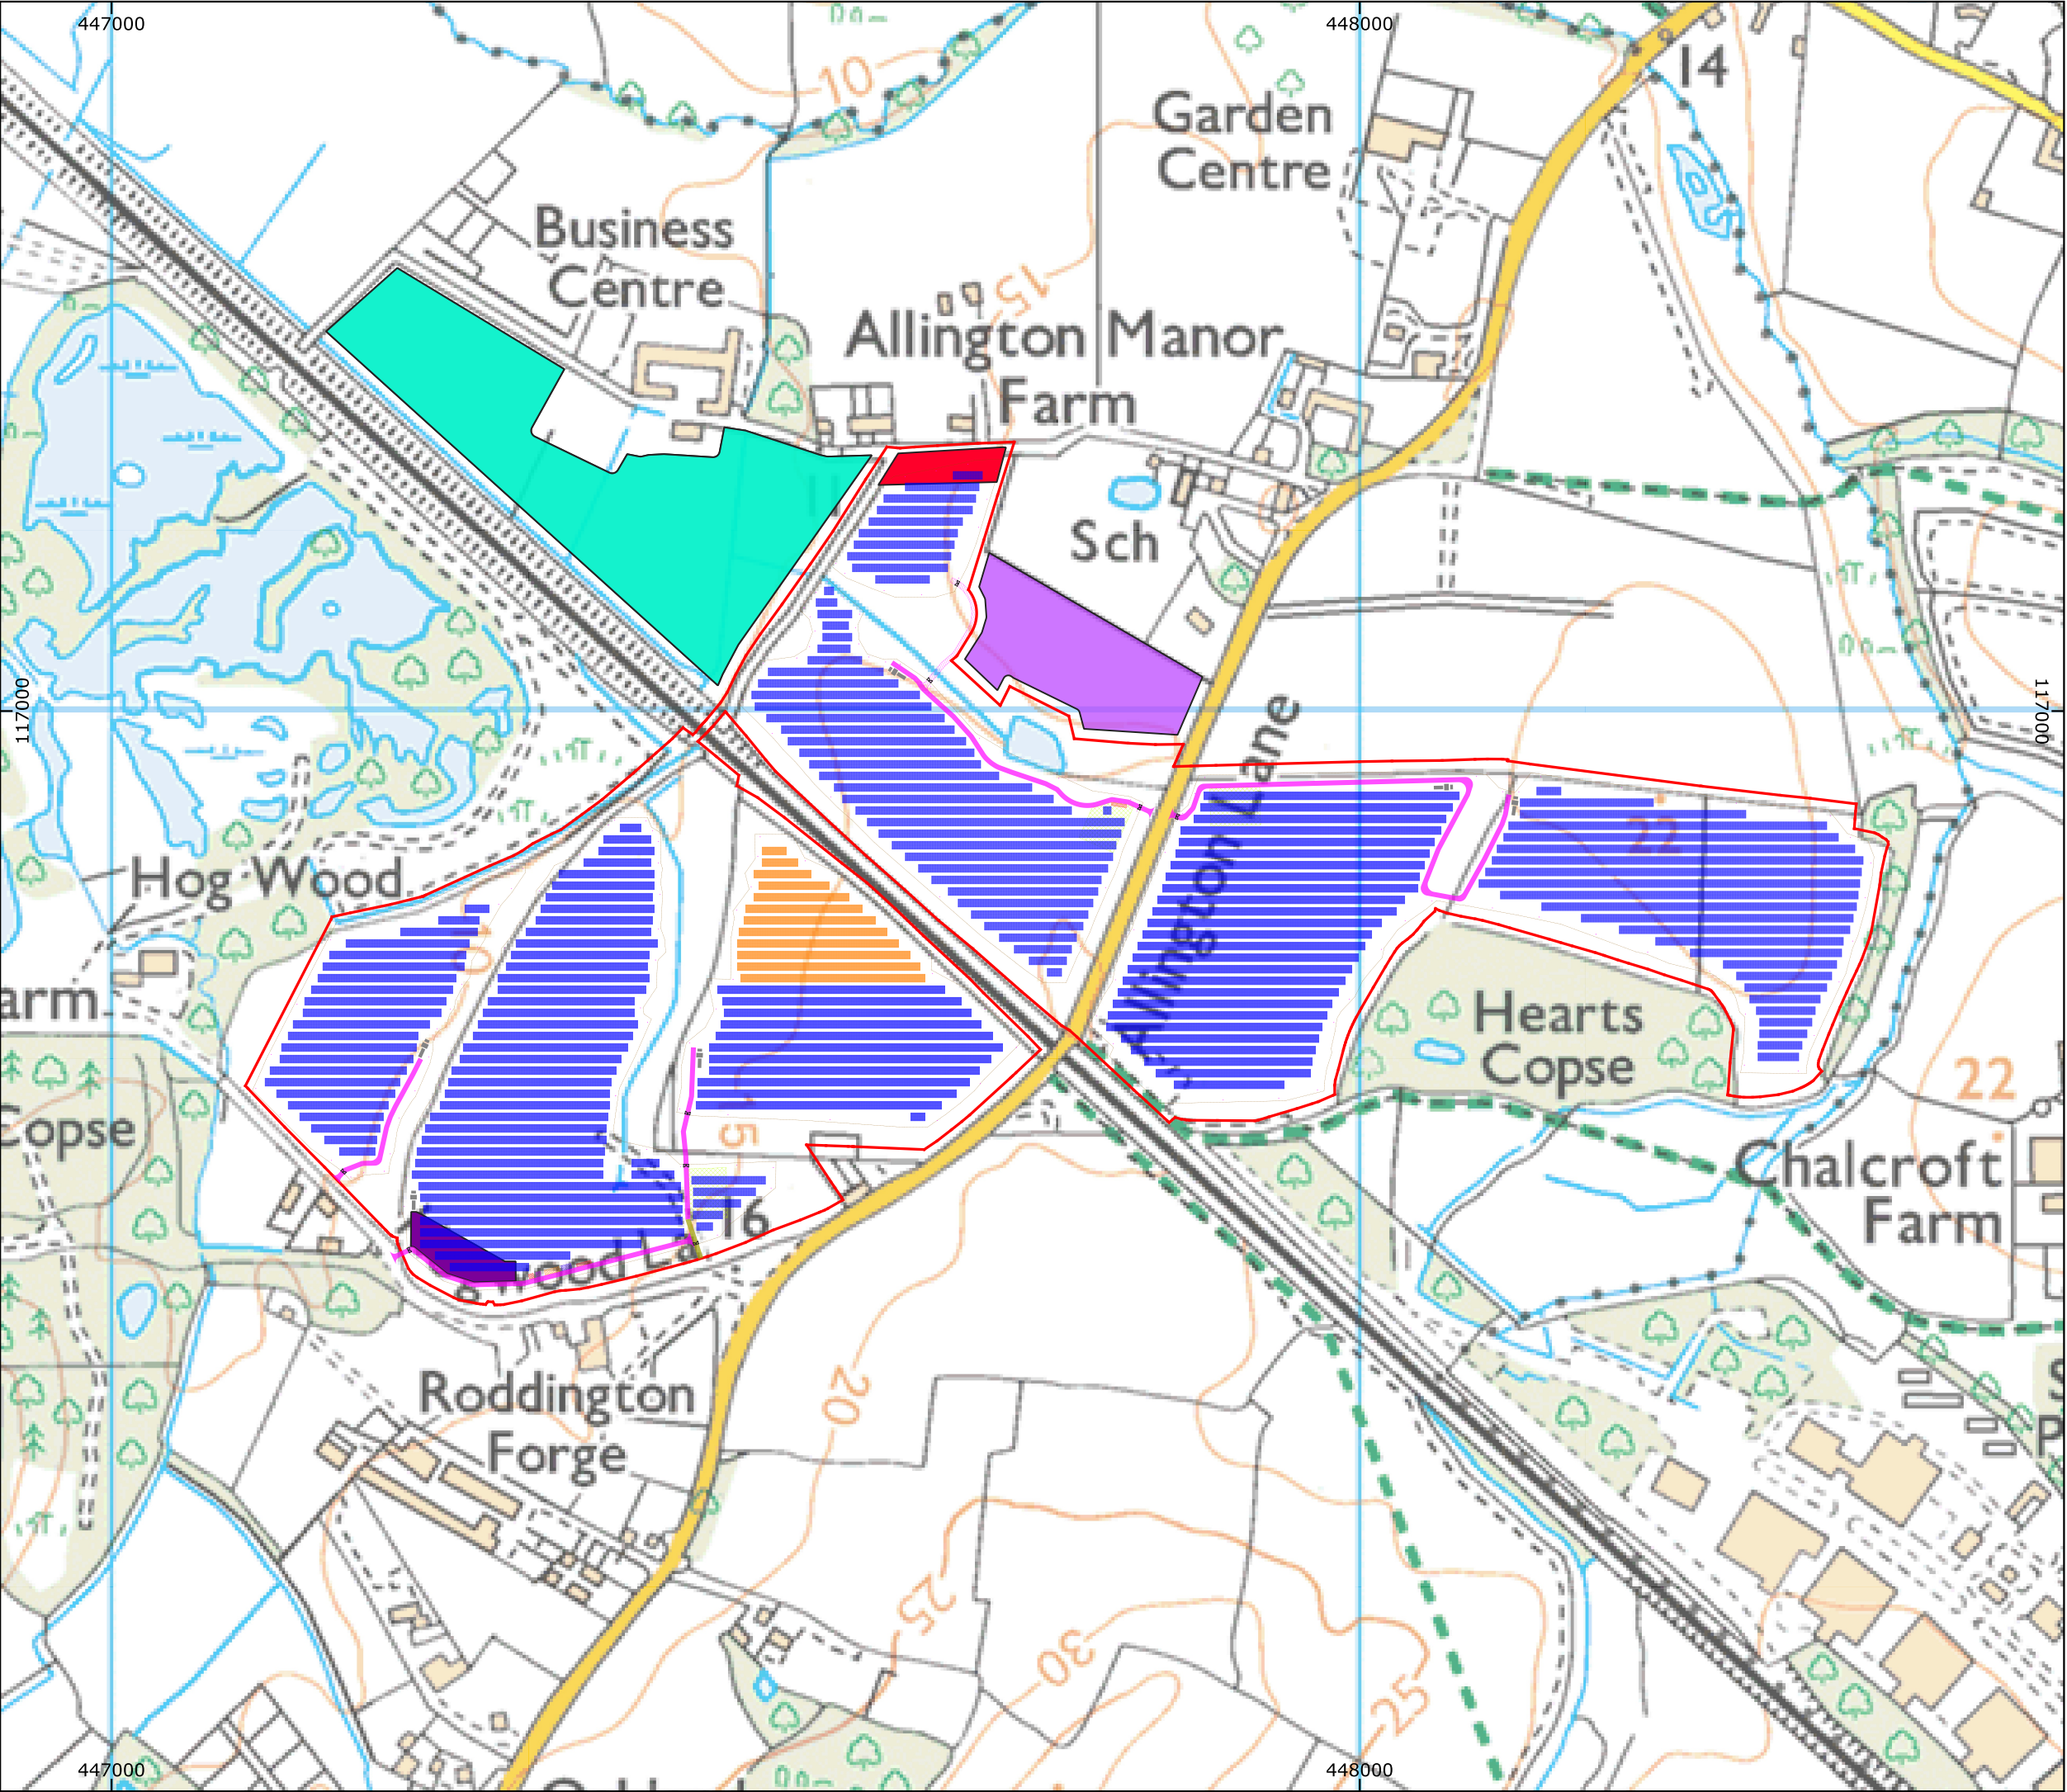

Locogen Ltd, 4 West Silvermills Lane, Edinburgh, EH3 5BD
Tel: +44 (0) 131 555 4745; Email: info@locogen.com
Company Number: SC370060; VAT Number: 983383677

Legend

Key Layout Changes

- Original Location of BESS
- Submitted and now Removed Location of BESS
- Removed Panels
- Removed Panels for SINC Buffer

Solar Layout

- Land Boundary
- Panels (3.2m)
- Panels (3.6m)
- Access Track
- Temporary Access Track
- Existing Access Track to be Upgraded
- Security Fencing
- Access Gates
- CCTV
- Customer Substation
- DNO Substation
- Storage Building
- Communication Building
- Storage Container
- Inverter and Transformer Stations
- Temporary Compound

0 100 200 m

A3 Horizontal Scale 1:5,000

CRS: British National Grid (EPSG:27700)

Produced:Emma Ballantyne
Reviewed:Amy Talbot
Approved:Ian McLean

Date: 26/06/2024 Revision: 1.0

8121-DRW-DES-0041-Key Layout Changes-v1.0

Allington Lane Solar Farm
Key Layout Changes

Locogen Ltd