


Dimensions are
only indicative

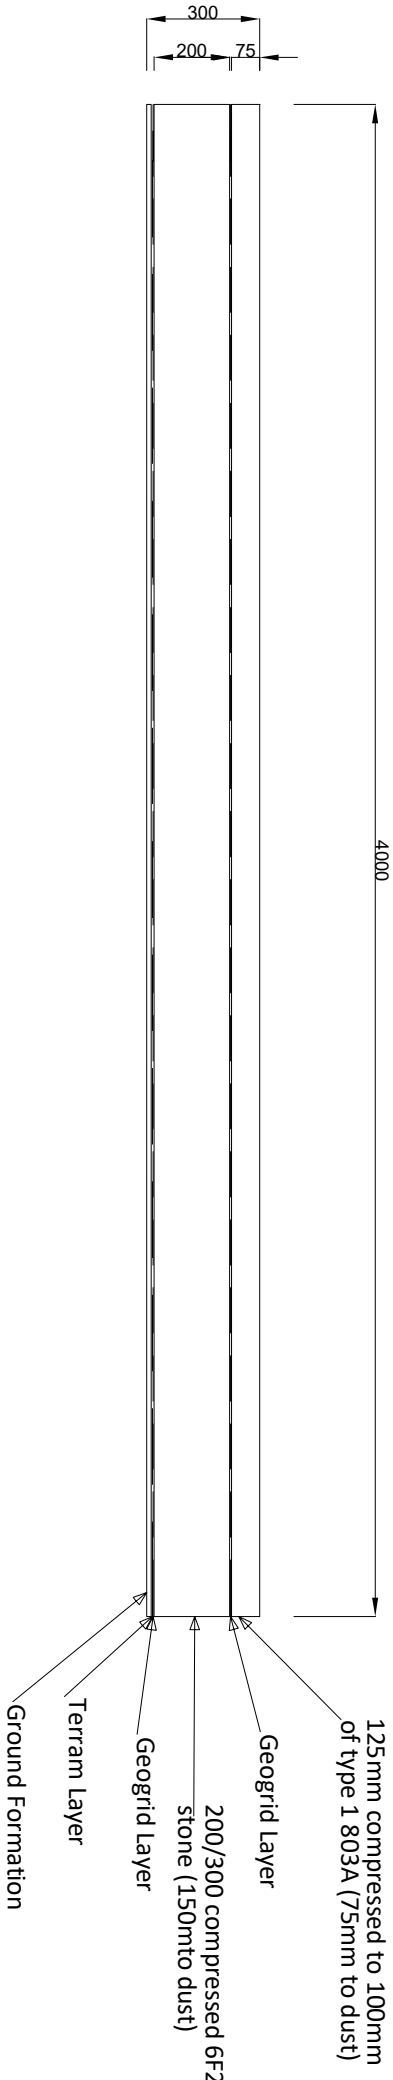

NO DIMENSION TO BE SCALED
ALL SIZES TO BE SITE VERIFIED
THIS DRAWING IS COPYRIGHT
IF IN DOUBT, ASK



NOTES

PROJECT
ALLINGTON LANE SOLAR FARM

DRAWING TITLE
ROAD SECTION

SCALE
1:20 @ A3

DATE
25/06/2024

DRAWING NO.
DES-0035

DIRECTOR
AT

DRAWN BY
EB

REVISIONS
V1.0

LOCOCOGEN LTD
RENEWABLE ENERGY SPECIALISTS
4 W SILVERMILLS LANE
EDINBURGH, EH3 5BD

TELEPHONE 0131 5554745