


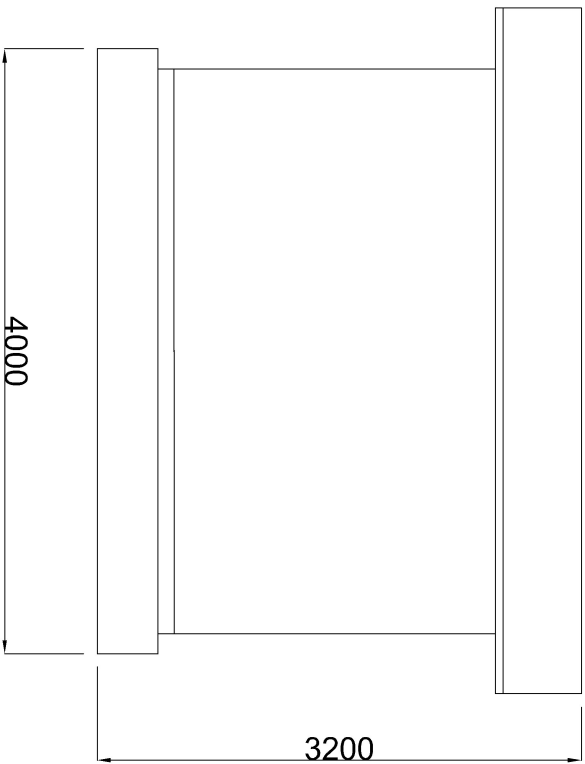
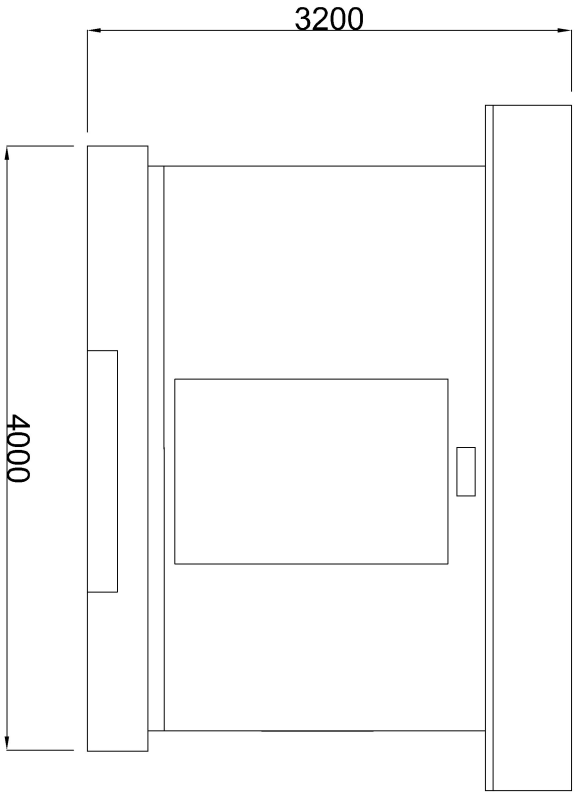


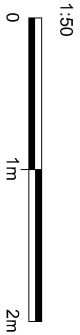

Dimensions are
only indicative

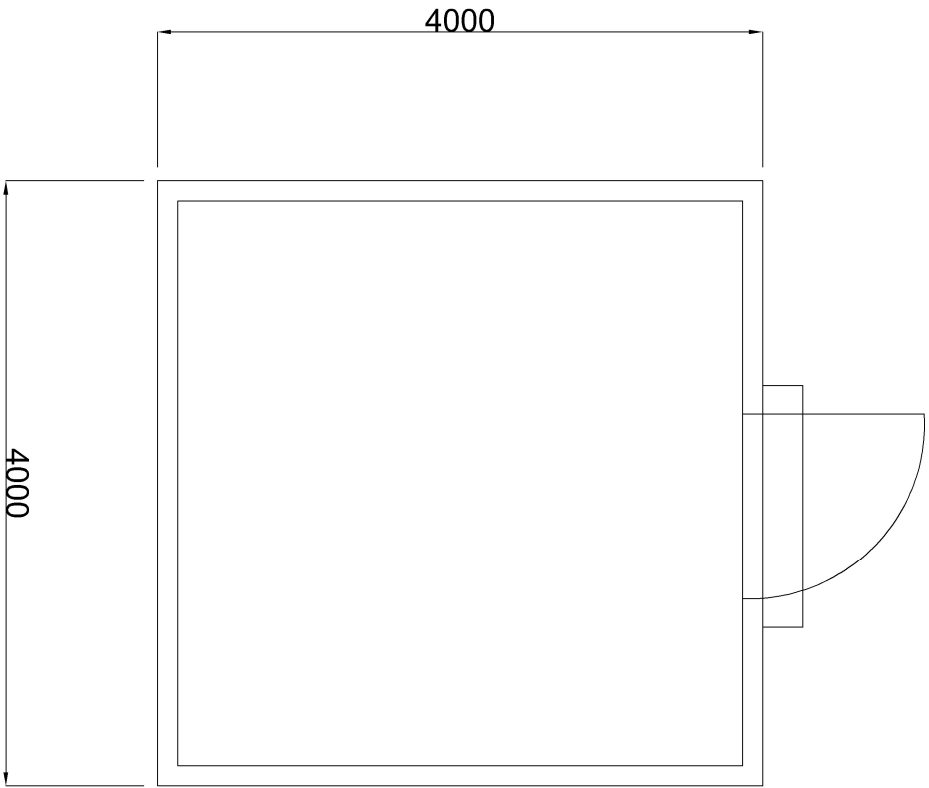

NO DIMENSION TO BE SCALED
ALL SIZES TO BE SITE VERIFIED
THIS DRAWING IS COPYRIGHT
IF IN DOUBT, ASK

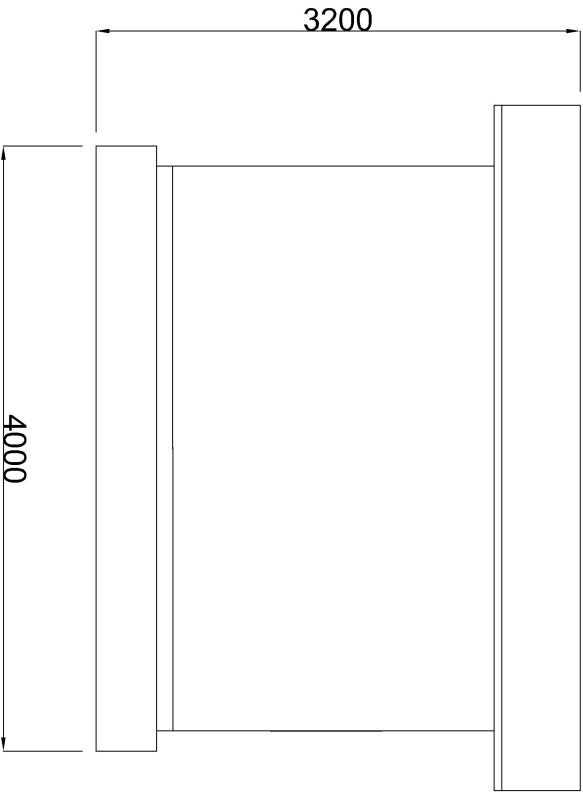

NOTES

—

PROJECT
ALLINGTON LANE SOLAR FARM

DRAWING TITLE
STORAGE BUILDING

SCALE 1:50 @ A3

DATE 25/06/2024

DIRECTOR AT

DRAWN BY EB

DRAWING NO. DES-0034

REVISIONS V1.0

LOCOCGEN LTD
RENEWABLE ENERGY SPECIALISTS
4 W SILVERMILLS LANE
EDINBURGH, EH3 5BD

TELEPHONE 0131 5554745