


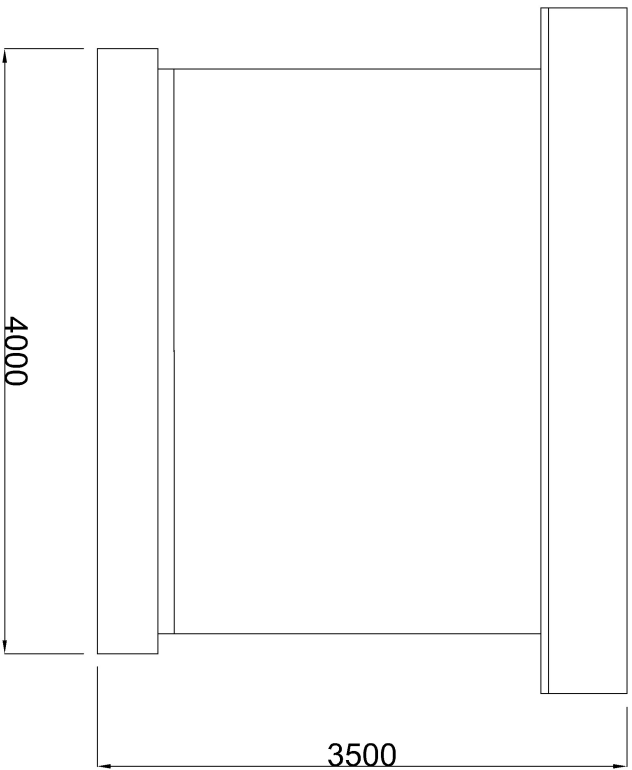
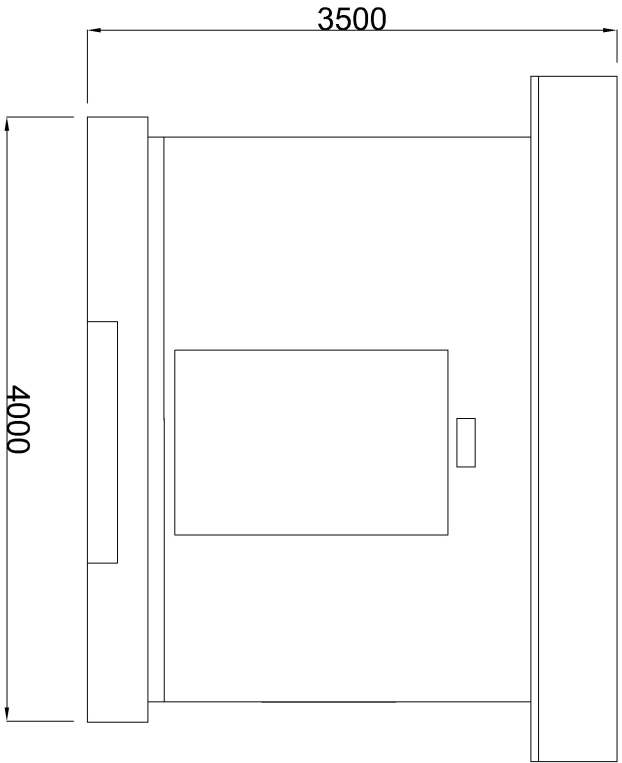


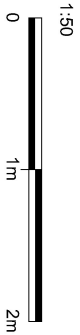

Dimensions are
only indicative

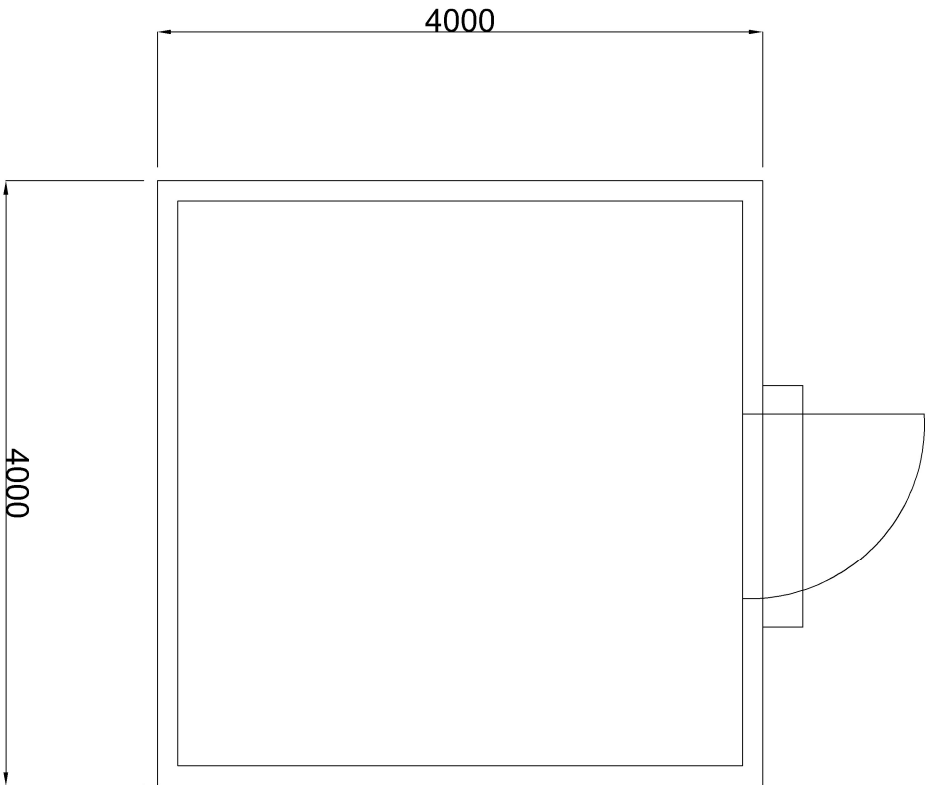

NO DIMENSION TO BE SCALED
ALL SIZES TO BE SITE VERIFIED
THIS DRAWING IS COPYRIGHT
IF IN DOUBT, ASK

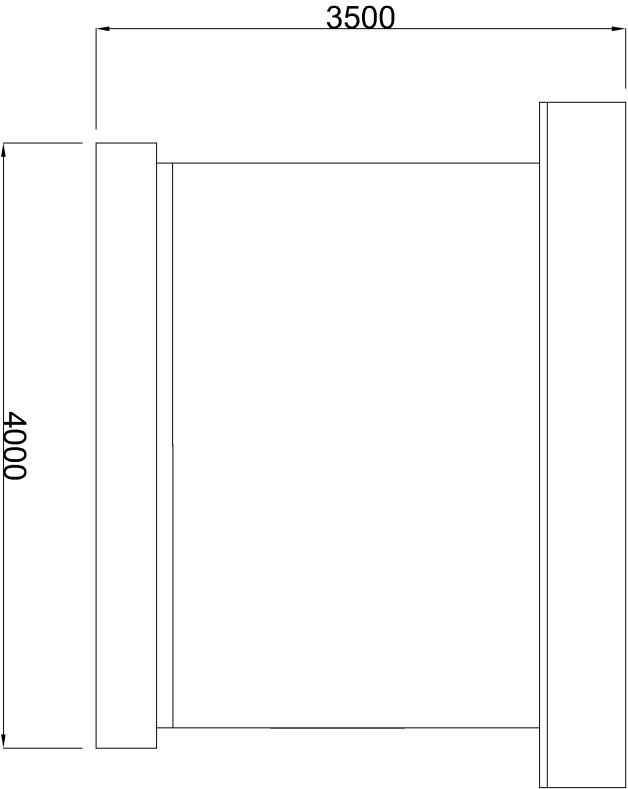

NOTES

PROJECT
ALLINGTON LANE SOLAR FARM

DRAWING TITLE
COMMUNICATION BUILDING

LOCOGEN LTD
RENEWABLE ENERGY SPECIALISTS
4 W SILVERMILLS LANE
EDINBURGH, EH3 5BD

TELEPHONE 0131 5554745

SCALE 1:50 @A3

DIRECTOR AT

DATE 25/06/2024

DRAWN BY EB

DRAWING NO. DES-0033

REVISIONS V1.0