



Dimensions are
only indicative

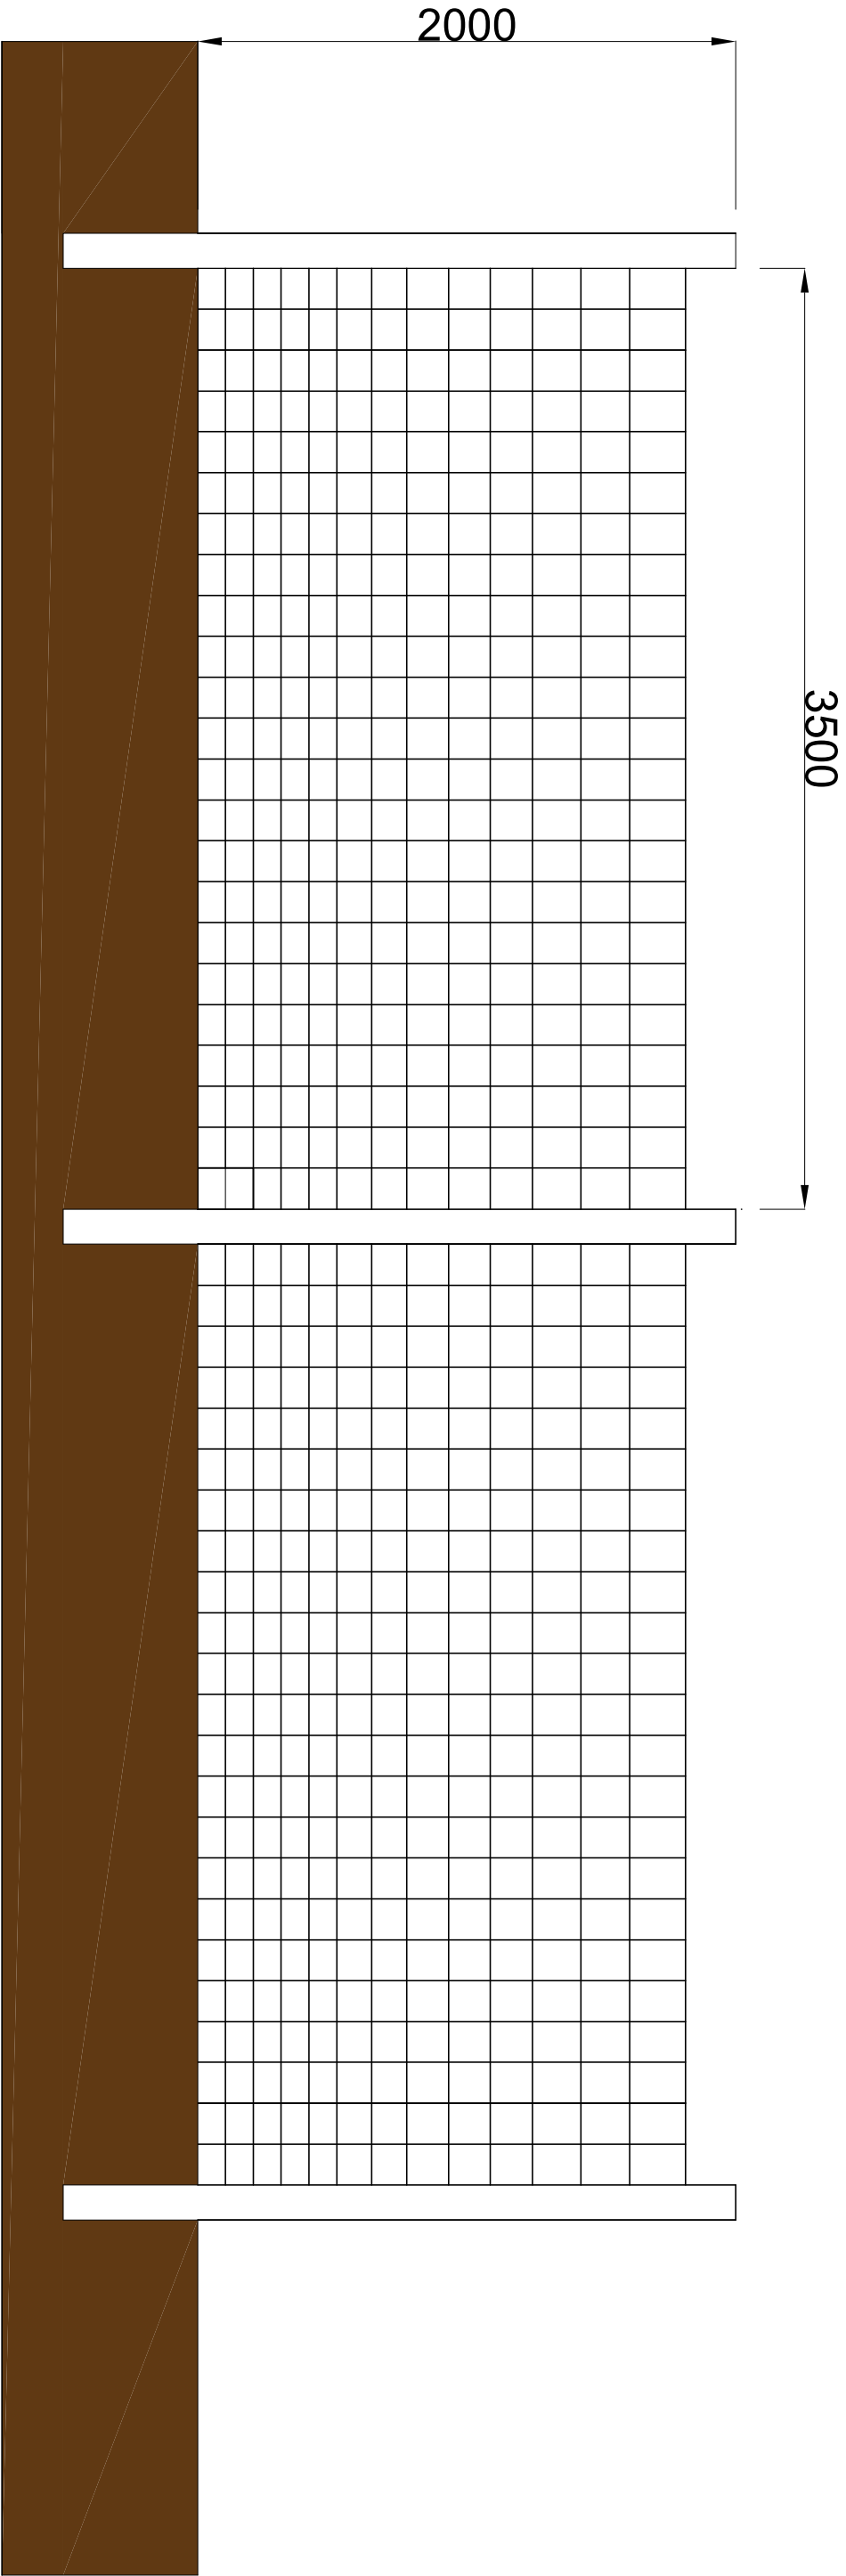

1:25

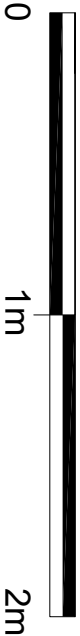

NO DIMENSION TO BE SCALED
ALL SIZES TO BE SITE VERIFIED
THIS DRAWING IS COPYRIGHT
IF IN DOUBT, ASK



NOTES

PROJECT
ALLINGTON LANE SOLAR FARM

DRAWING TITLE
PERIMETER FENCE

LOCOGEN LTD
RENEWABLE ENERGY SPECIALISTS
4 W SILVERMILLS LANE
EDINBURGH, EH3 5BD
TELEPHONE 0131 5554745

SCALE	DIRECTOR
1:25 @ A3	AT
DATE	DRAWN BY
25/06/2024	EB
DRAWING NO.	REVISIONS
DES-0036	V1.0