
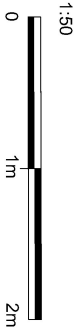
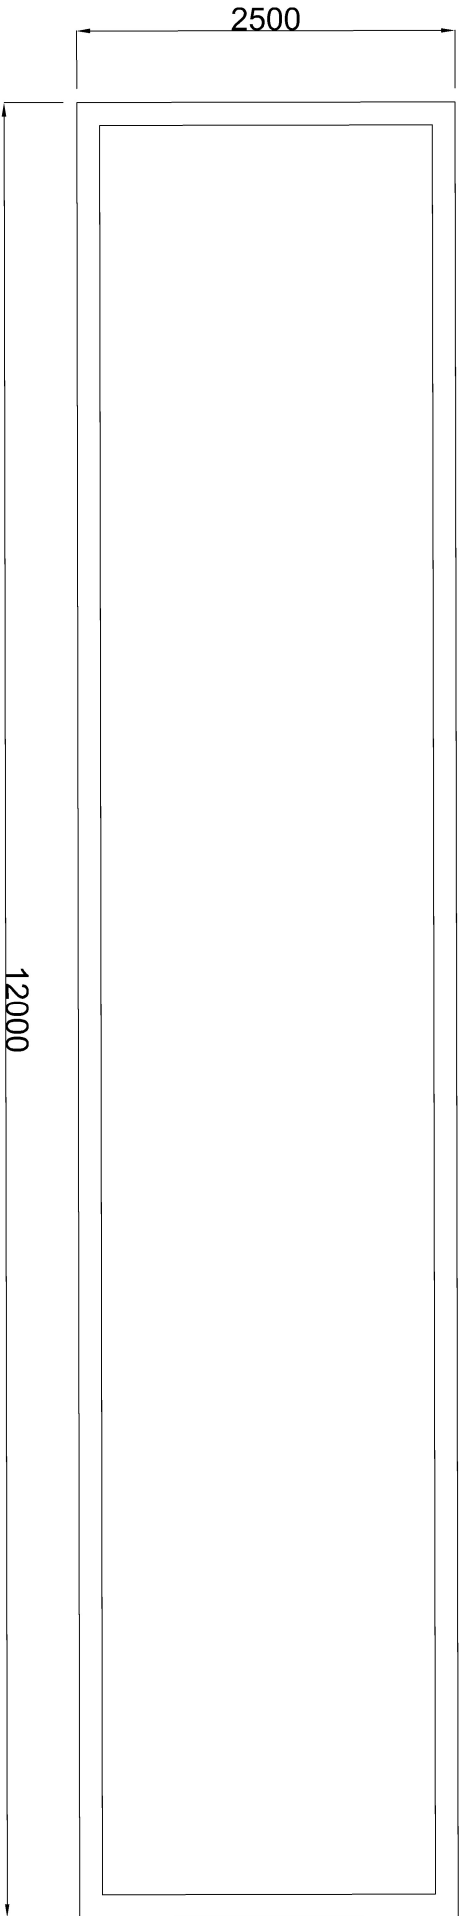


Dimensions are
only indicative

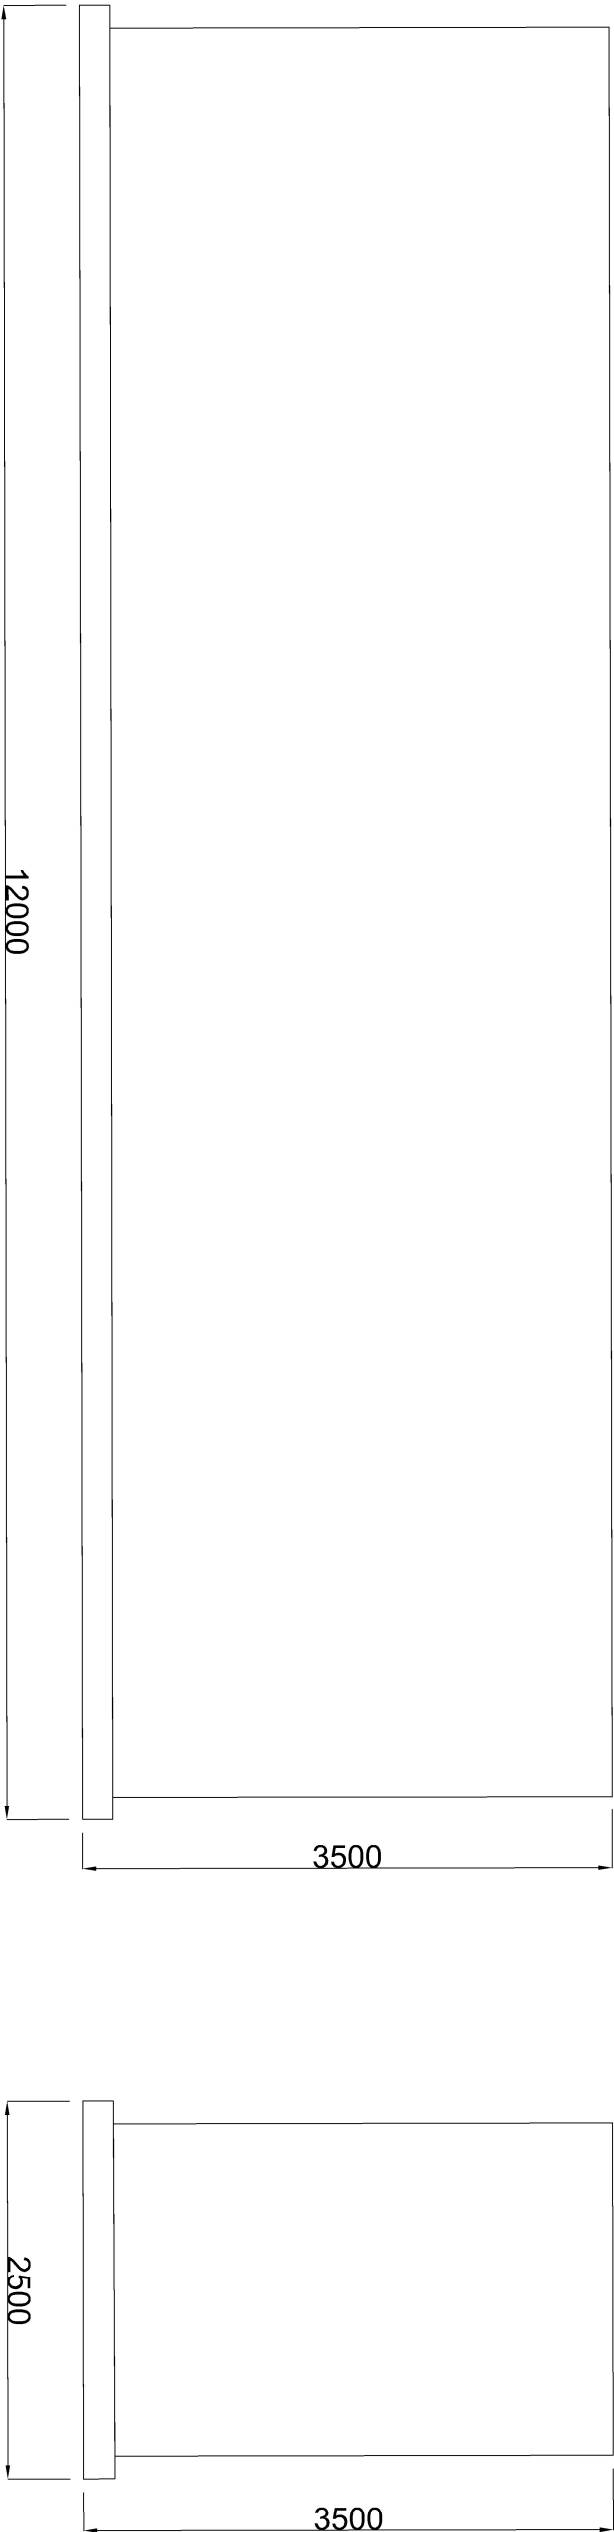

NO DIMENSION TO BE SCALED
ALL SIZES TO BE SITE VERIFIED
THIS DRAWING IS COPYRIGHT
IF IN DOUBT, ASK

NOTES

—

LOCOGEN LTD
RENEWABLE ENERGY SPECIALISTS
4 W SILVERMILLS LANE EDINBURGH, EH3 5BD
TELEPHONE 0131 5554745

PROJECT
ALLINGTON LANE SOLAR FARM

DRAWING TITLE
STORAGE CONTAINER

SCALE	1:50 @ A3	DIRECTOR	AT
DATE	25/06/2024	DRAWN BY	EB
DRAWING NO.	DES-0040	REVISIONS	V1.0