


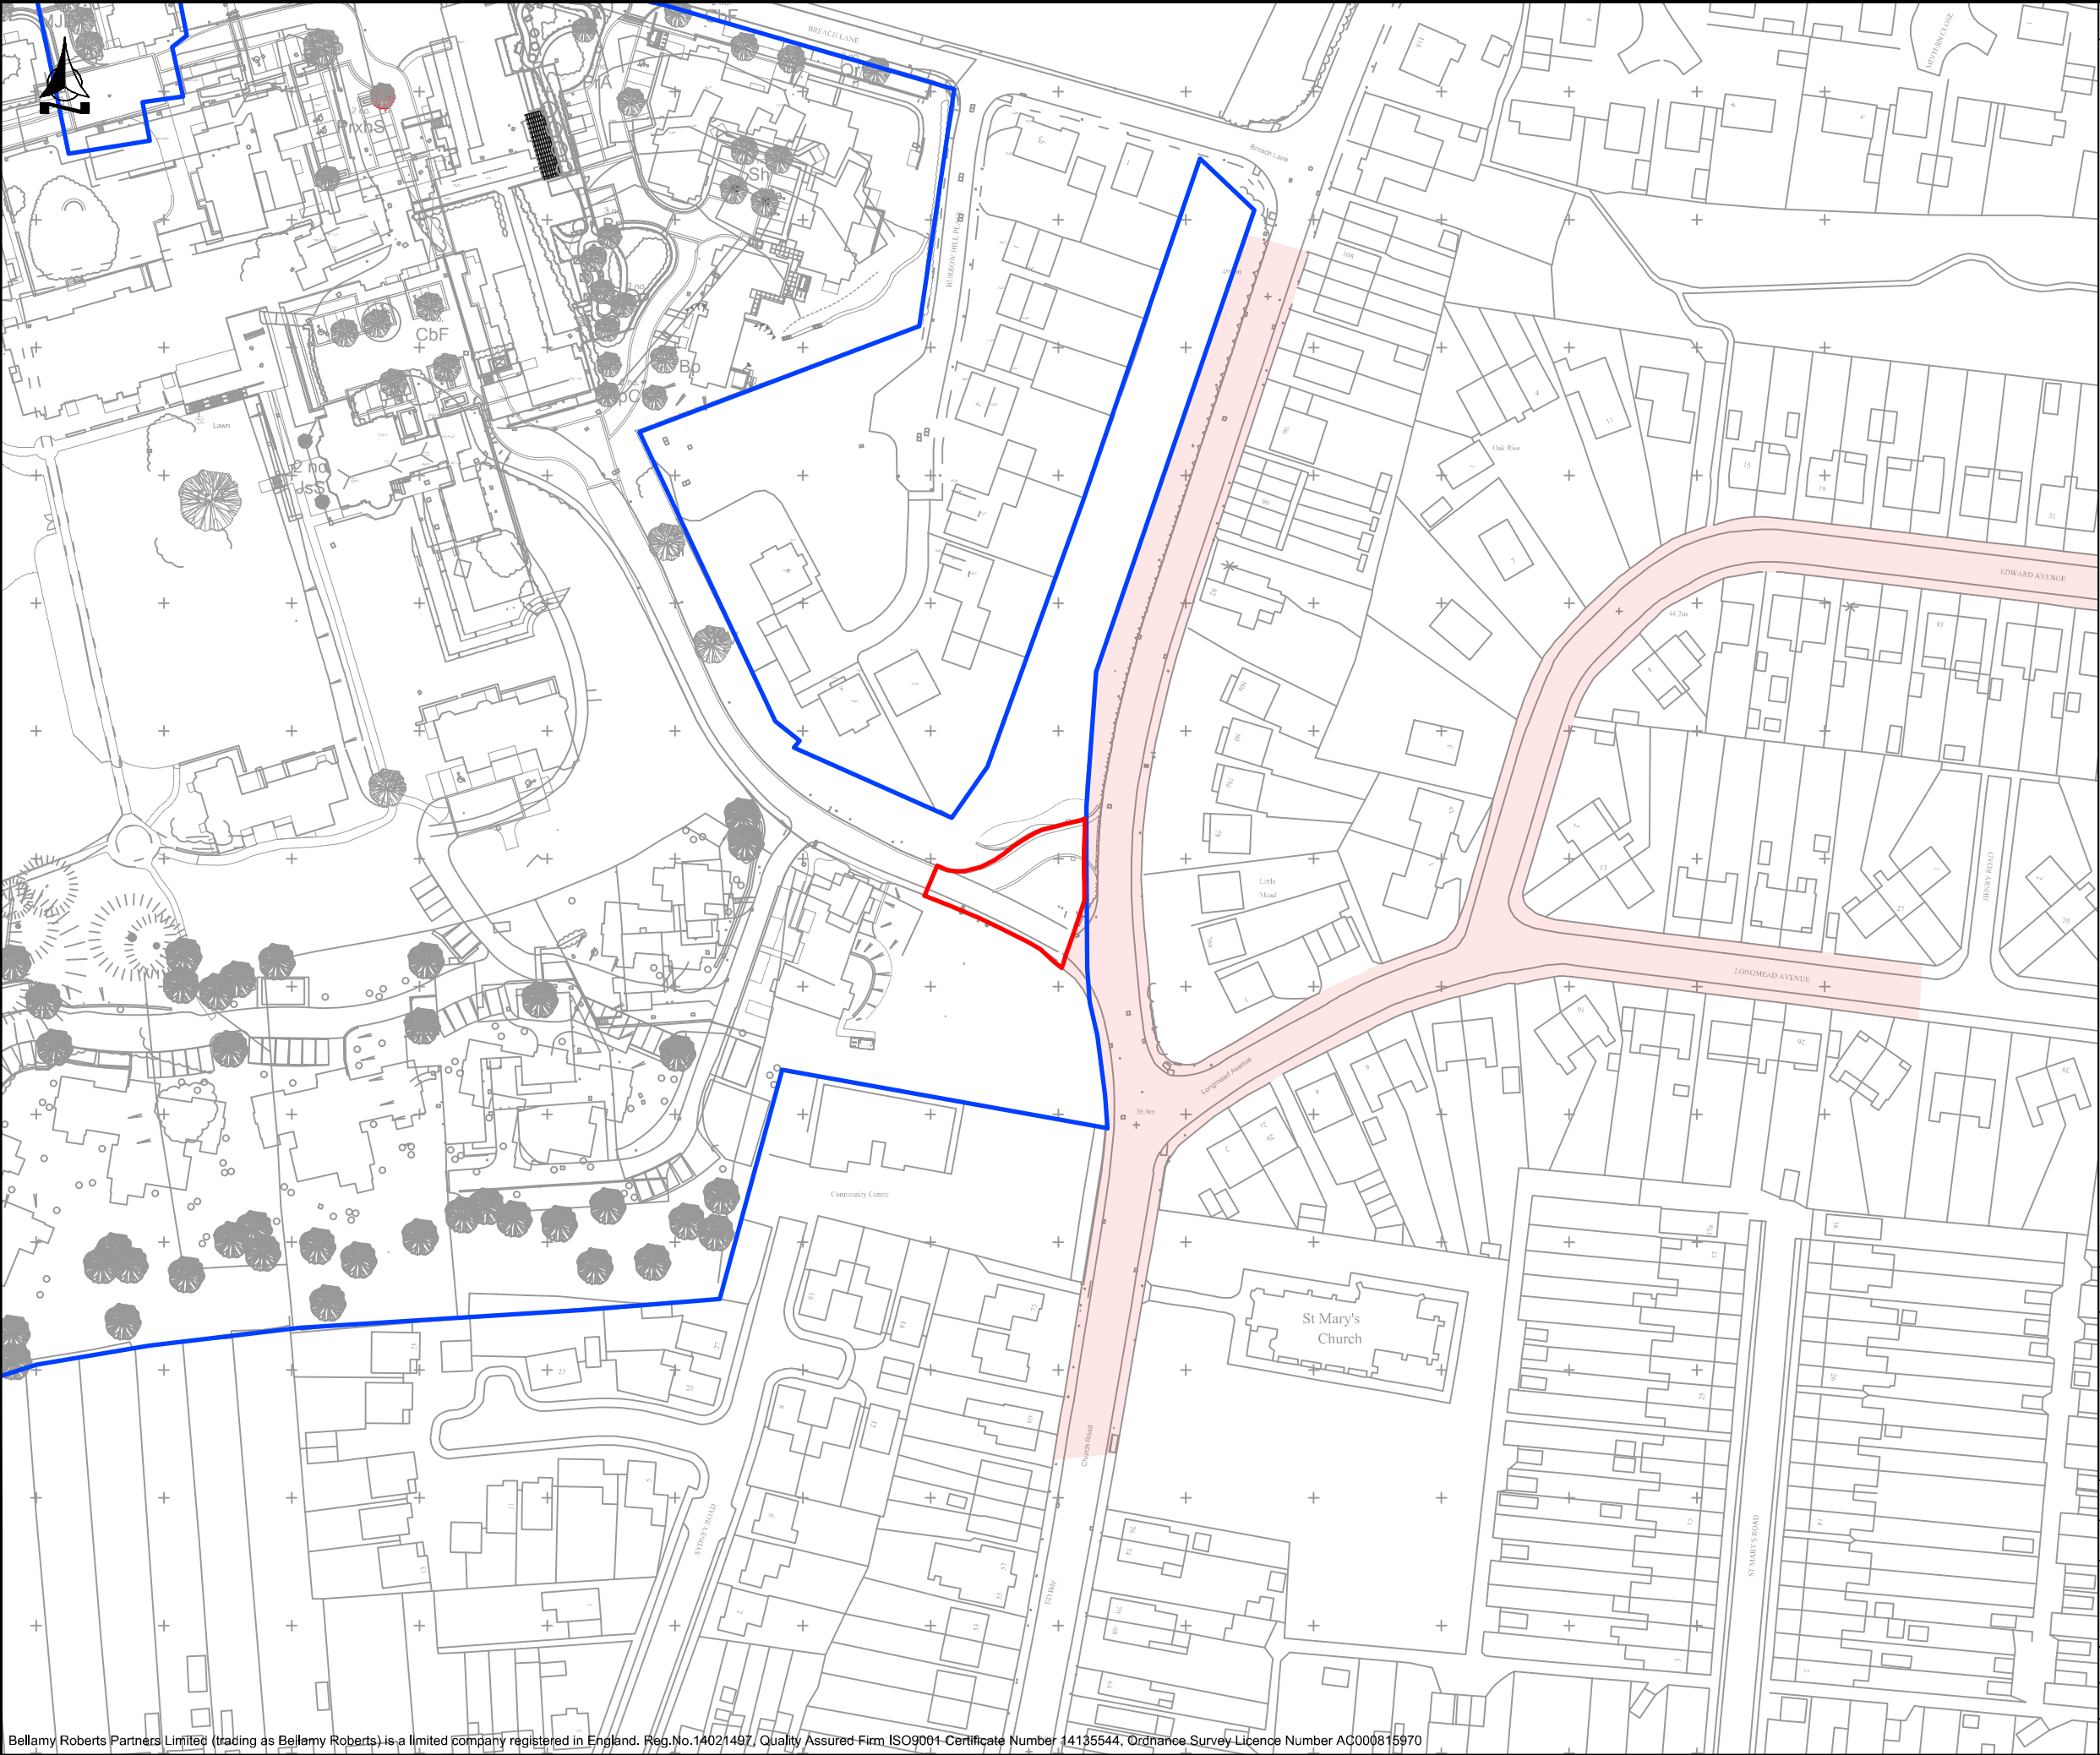

- Notes
- Application site
 - Other land owned by the applicant
 - Highway boundary

A	Plan updated to reflect comments	MB	19/06/24	MT
REVISION	AMENDMENT	DRN	DATE	CHK
 Bellamy Roberts Clover House Western Lane Odiham Hampshire, RG29 1TU Tel: 01256 703355 Email: info@bellamyroberts.co.uk				
CLIENT				
Anchor Lifestyle Developments Ltd				
PROJECT				
Bishopstoke Park Access				
TITLE				
Site Location Plan				
DRAWN BY		DESIGN BY	CHK BY	
MB		-	MT	
DATE		DRAWING No.		REV No.
14/06/24		6027 / 301		A
SCALE				
1:1250 @ A3				