



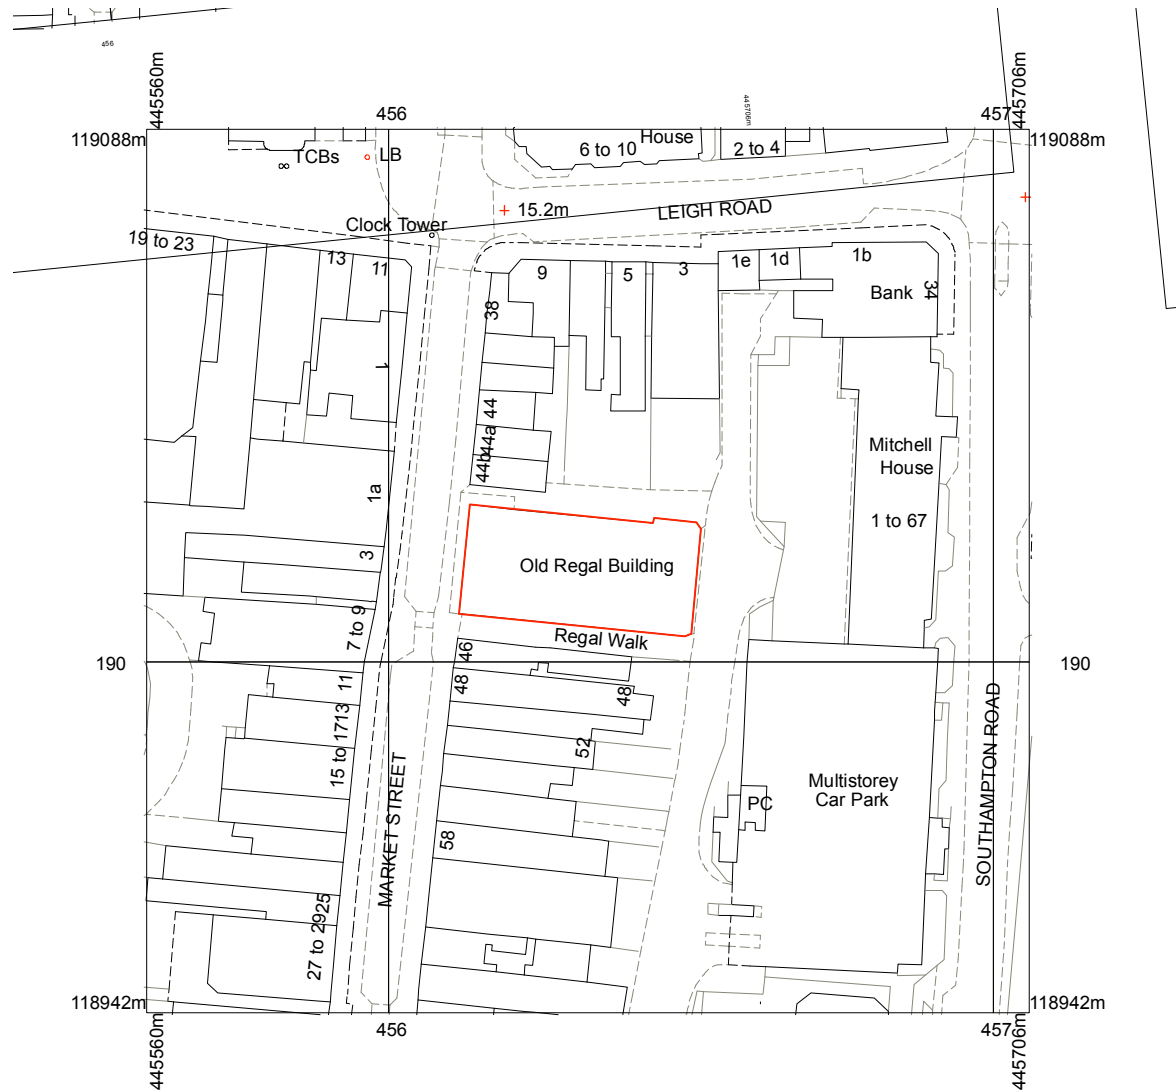


01 location plan
Scale: 1:1250

Licence No: 2022 OS 100035409

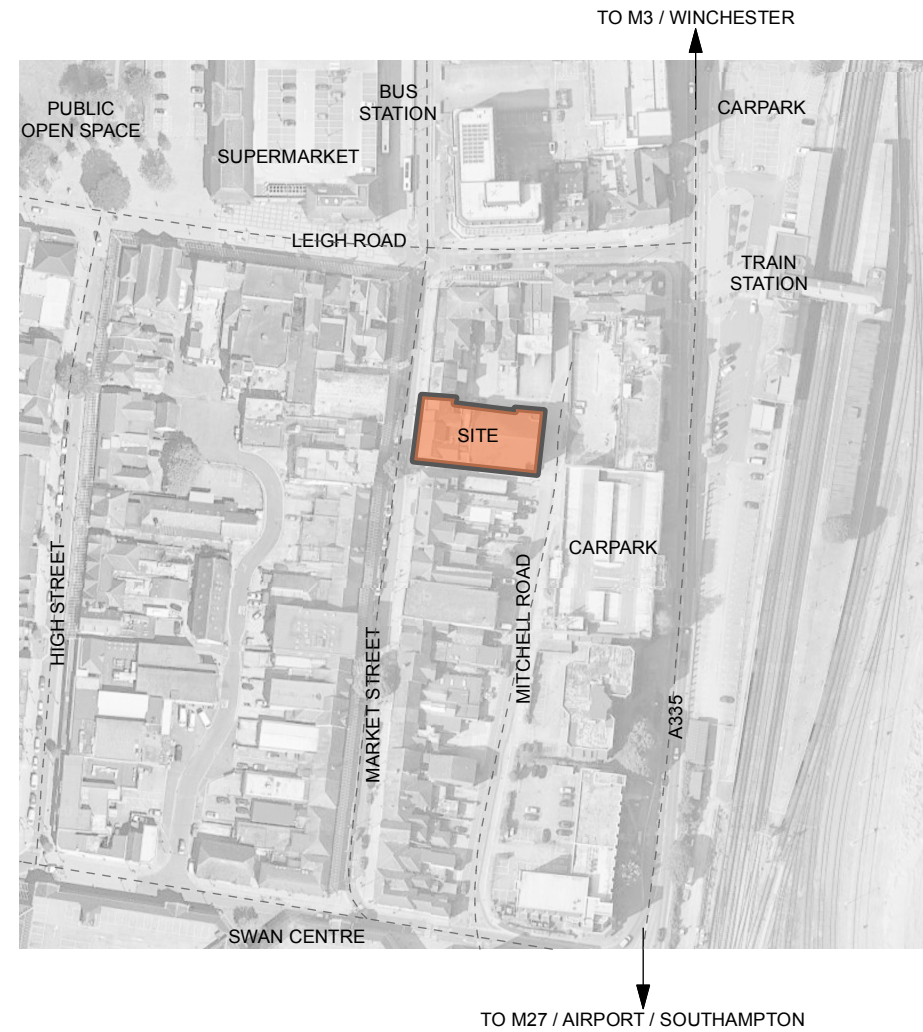

02 aerial map
Scale: not to scale

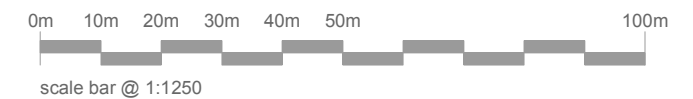

THIS DRAWING REMAINS PROPERTY OF KODE ARCHITECTURE LTD AND CANNOT BE REPRODUCED OR COPIED WITHOUT PRIOR WRITTEN CONSENT.

DRAWING TO BE USED FOR THE STATUS AS NOTED, DO NOT SCALE FROM THE DRAWING OTHER THAN FOR PLANNING PURPOSES. ALL SIZES TO BE CONFIRMED ON SITE BEFORE CONSTRUCTION REFERRING TO STRUCTURAL ENGINEERS DETAILS. ALL WORKS MUST BE CARRIED OUT IN ACCORDANCE WITH THE RELEVANT STATUTORY AUTHORITIES. STRUCTURAL ENGINEERS DETAILS REQUIRED FOR THE REMOVAL OF EXISTING STRUCTURE.

KODE ARCHITECTURE ACCEPT NO RESPONSIBILITY FOR ERRORS OR OMISSIONS ON DRAWINGS/MEASUREMENTS.

notes: *



project date: April 2022

status: Planning

scale as noted @ A3

project title:


**Regal Building
Market Street, Eastleigh**

sheet name:

Location Plan

drawing no.:

KA/2022/J05.01

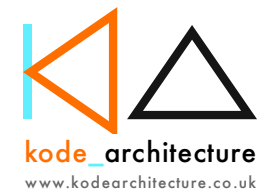

Kode_Architecture Limited
47 Ramley Road
Lymington
SO41 8GZ

rob@kodearchitecture.co.uk
01590 676137