


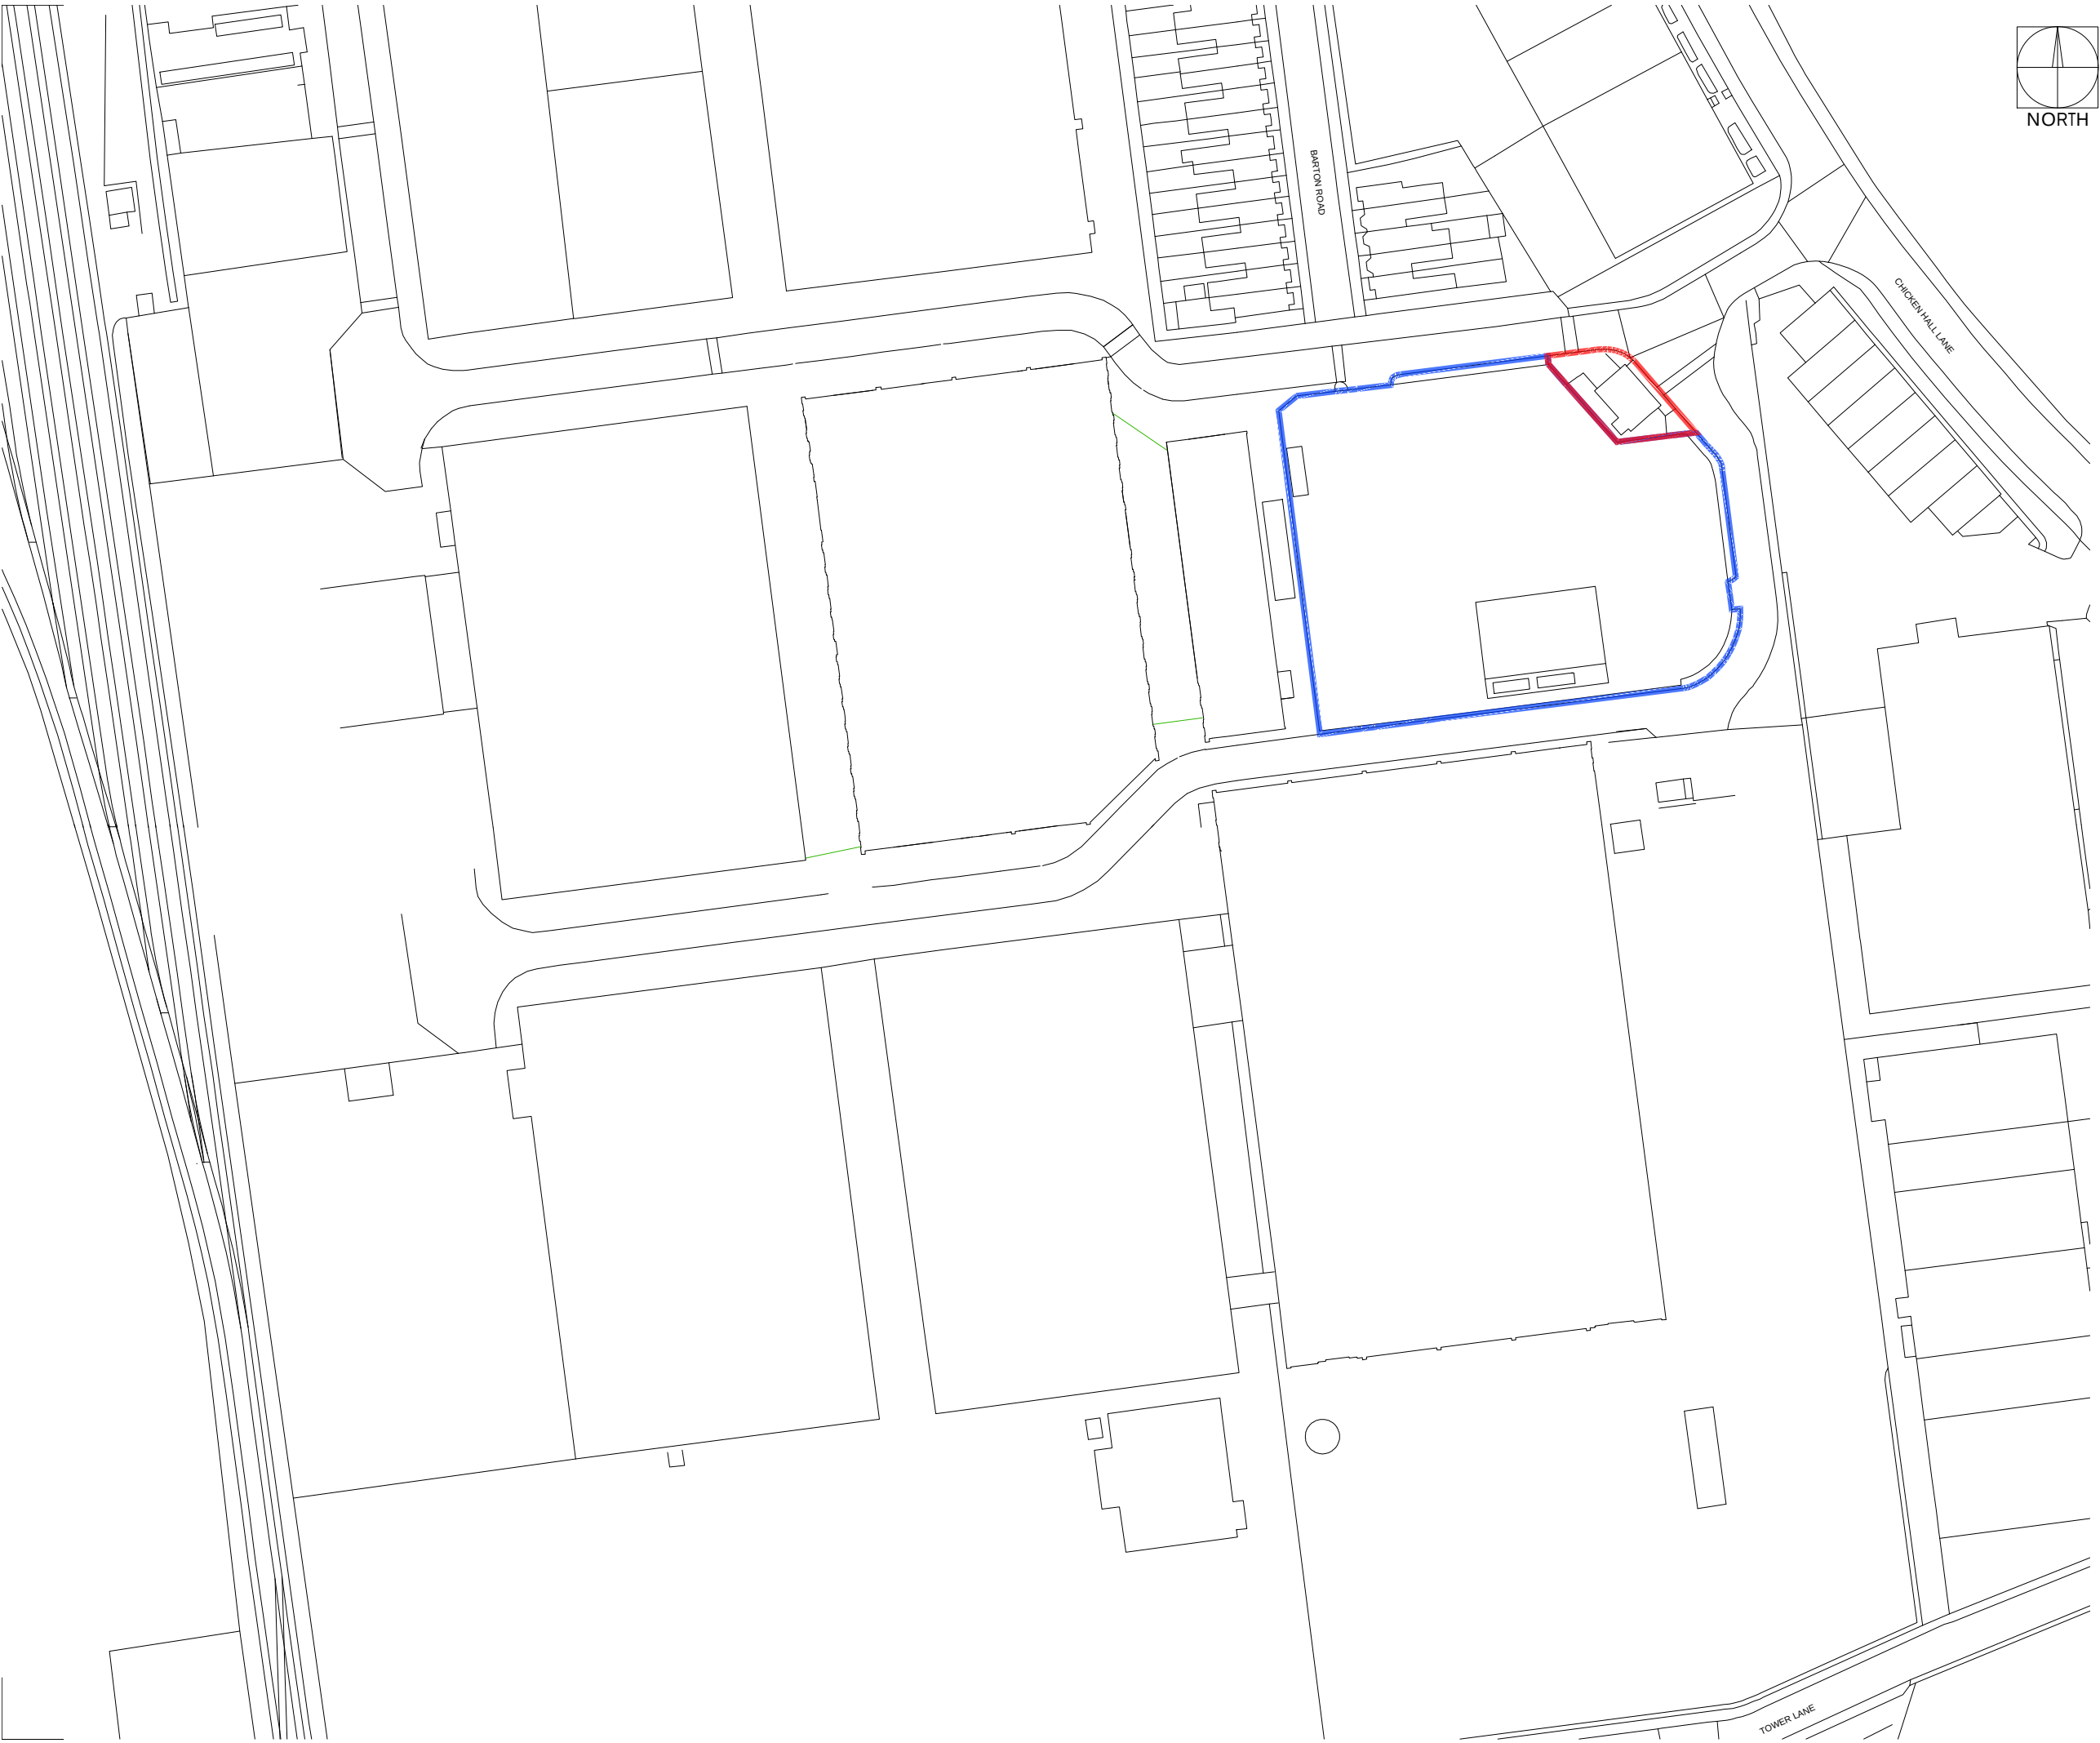

The Harris Group Ltd does not accept liability for any deviation to our drawings or specification. This Drawing is copyright and may not be reproduced in whole or part without written authority.

PLANNING DRAWING


This drawing has been prepared for submission to the relevant Local Authority as part of a Planning Application. It is not intended to assist with the pricing of any elements.

For Structural details refer to the Structural & Civil Engineers detailed design drawings & specifications.

For M&E information, refer to the M&E Engineers and sub contractor's design drawings & specifications.

Do not scale from this drawing. Verify all dimensions and setting out on site. Notify any discrepancies to the architect.

For Health & Safety information, refer to the Designers Risk Assessments. This drawing is copyright and may not be reproduced in whole or part without written authority.

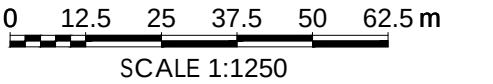

Rev	Date	Description	Drawn	Chk'd



Architecture
Masterplanning
Interior Design

www.harrispartnership.com

Wakefield Manchester Milton Keynes Reading London Harrogate

Client

JLL

Project Title

PROPOSED DEMOLITION SECURITY HUT

BARTON PARK, CHICKENHALL LANE
EASTLEIGH
SO50 6RR

Drawing Title

LOCATION PLAN

Drawn	Checked	Scale @A3	BIM Status	Date
NS	JPG	1:1250	NA	06/24

Drawing Status	Rev.	THP Project No
PLANNING	-	20407

Project No.	Originator	Volume	Level	Type	Role	Number
20407	THPK	00	XX	DR	A	1000