


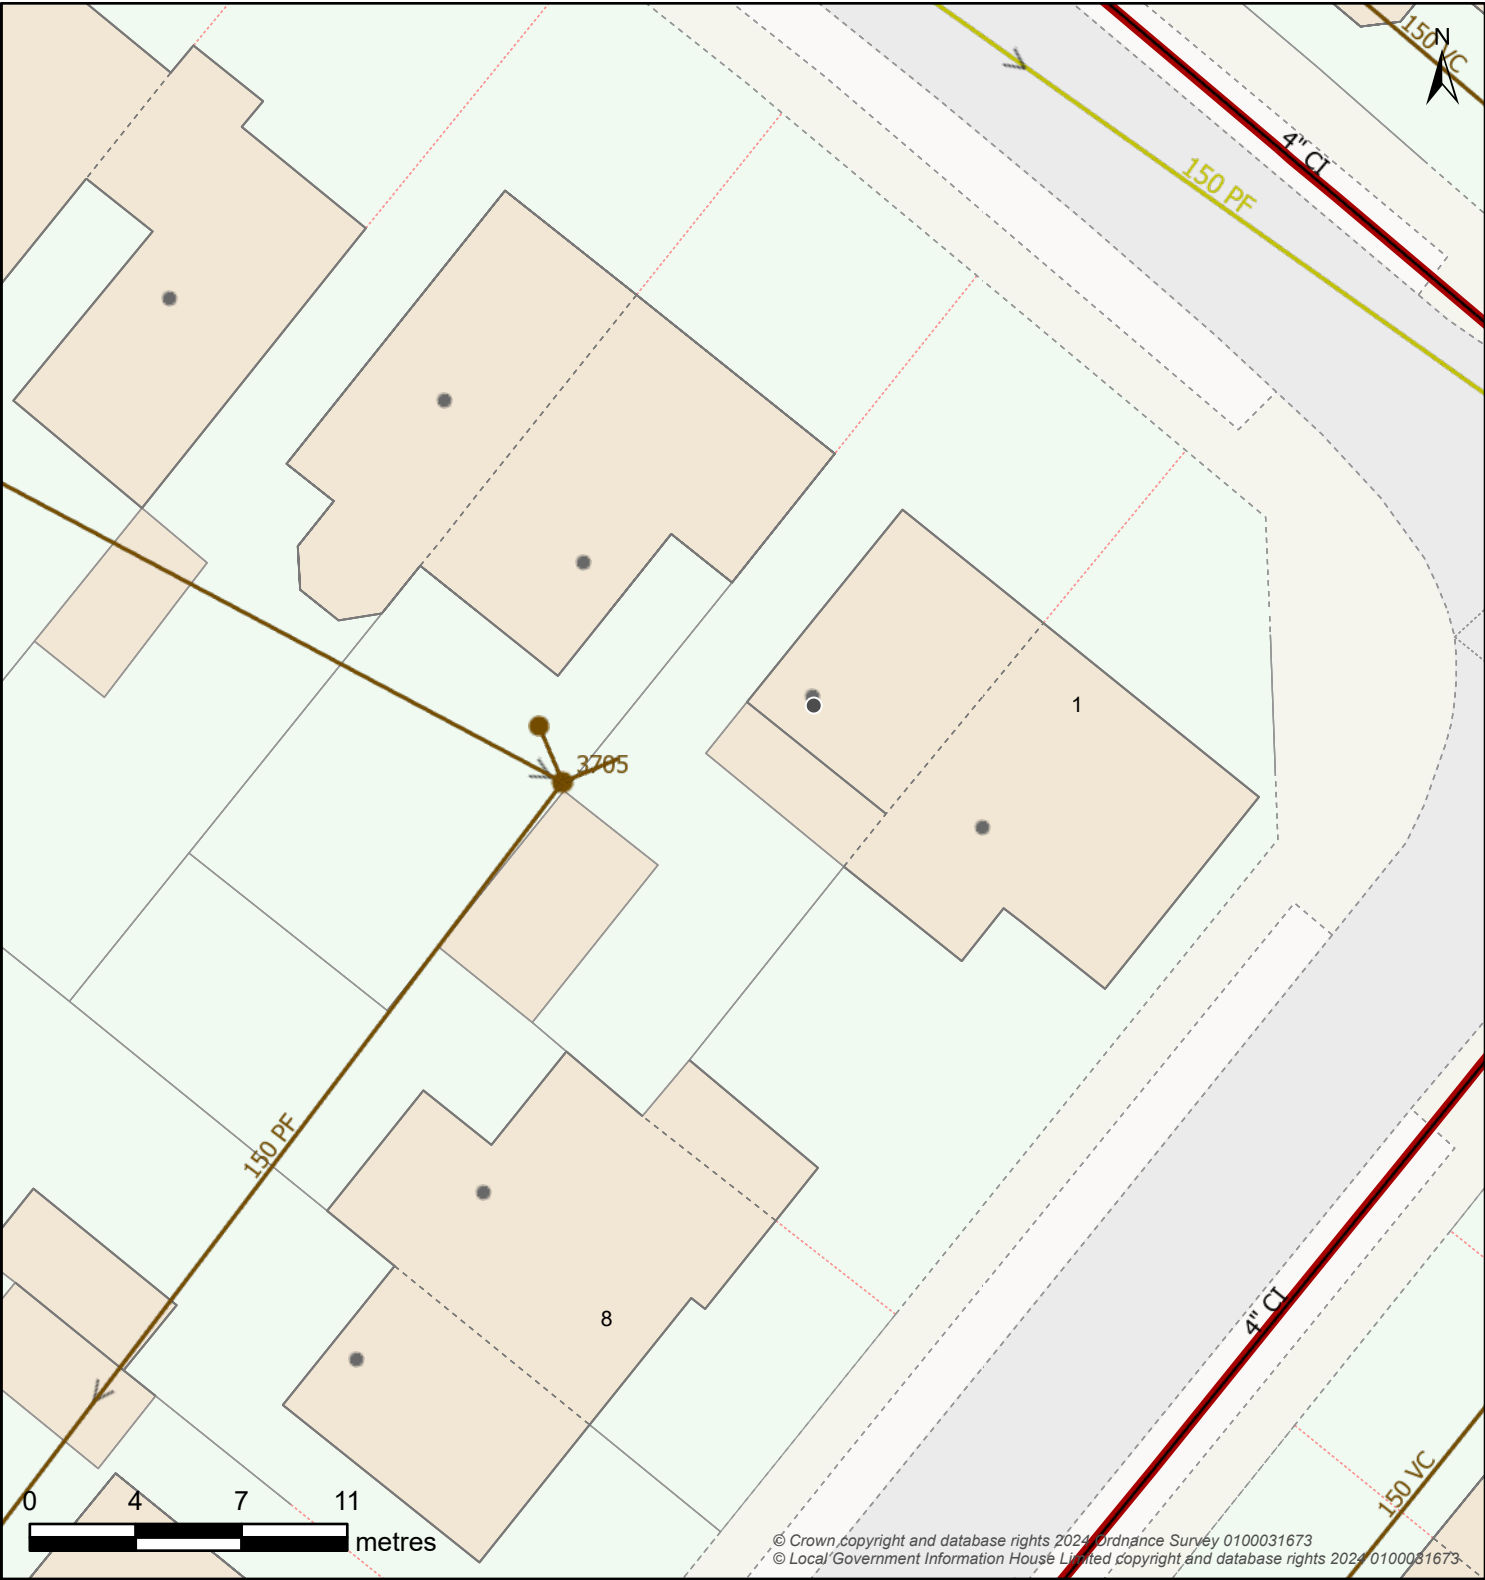




© Crown copyright and database rights 2024 Ordnance Survey 0100031673
© Local Government Information House Limited copyright and database rights 2024 0100031673

Map Title: SW Print

Printed By: Kelly.Donaldson
Date Printed: 04/07/2024
Map Scale: 250

The information provided is believed to be correct but is provided on an 'as is' basis and without any warranty or condition express or implied, statutory or otherwise as to its quality or fitness for purpose. Actual positions of assets should always be determined on site.

   

Boundary Box		Break Pressure Tank		Capped End		Hydrant		
 Boundary Box	 Break Pressure Tank	 Capped End	 Emptying Plug	 Fire Hydrant	 Washout Hydrant			
Pressure Monitoring		Service Reservoir		Meter		Valve - Controllable		
 Logger	 Covered	 Tower	 Meter	 Open Valve			 Closed Valve	 Stop Tap
Site			Valve - Flow					
 Abstraction Point	 Supply Works		 AV Air Valve	 NRV Non-Return Valve	 WO Washout Empty Valve			
 Booster Station	 Transfer Station		Valve - Pressure			Pipe Bridge		
 Surface Reservoir	 Underground Source		 PRV Pressure Reducing Valve	 PSV Pressure Sustaining Valve				 Pipe Bridge
Water Pipe			Water Area					
 Communication	 Trunk	 Decommissioned	 Water Supply Zone			 District Meter Area		
 Distribution	 Raw	 Discolouration						
 Non-Potable	 Private							