
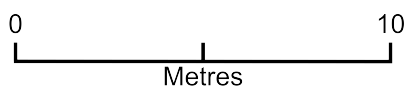


# 141 Underwood Road

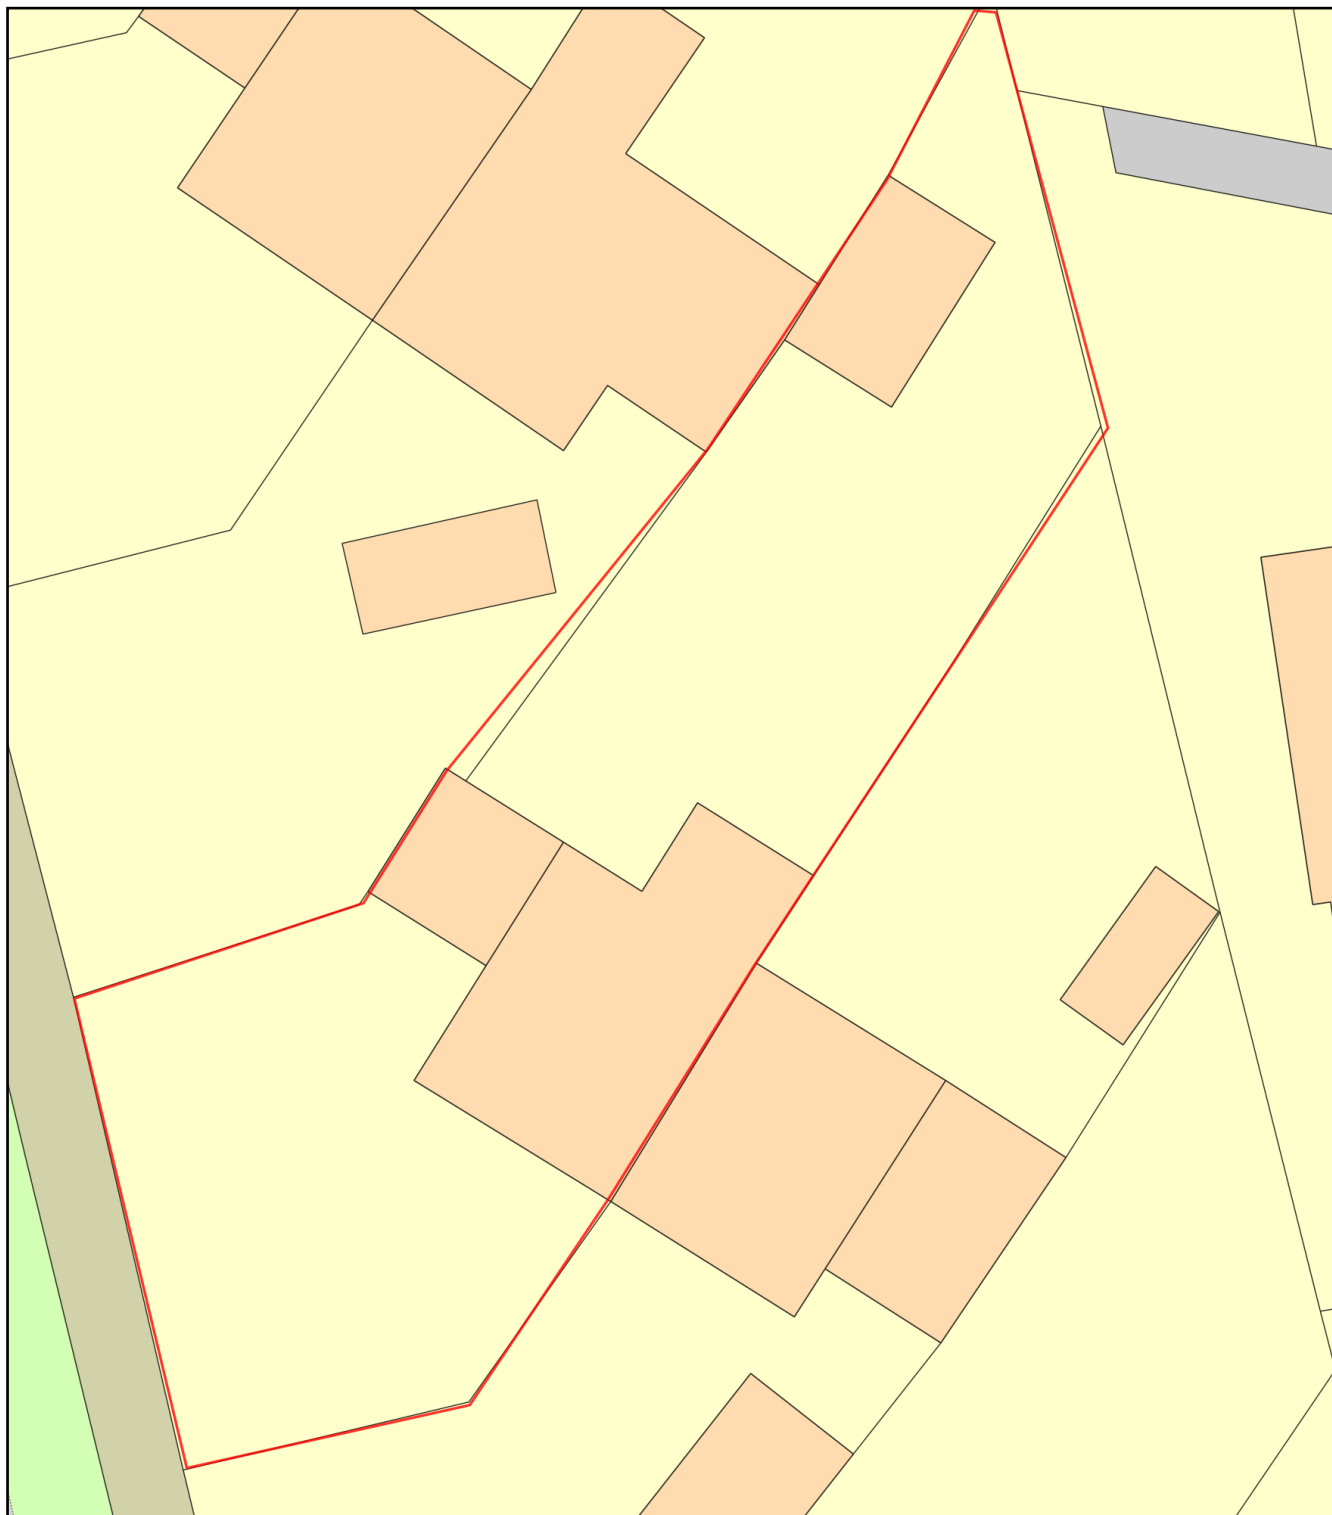

Plan Produced for: Rodwell

Date Produced: 07 Jul 2024

Plan Reference Number: TQRQM24189114535092

Scale: 1:200 @ A4