


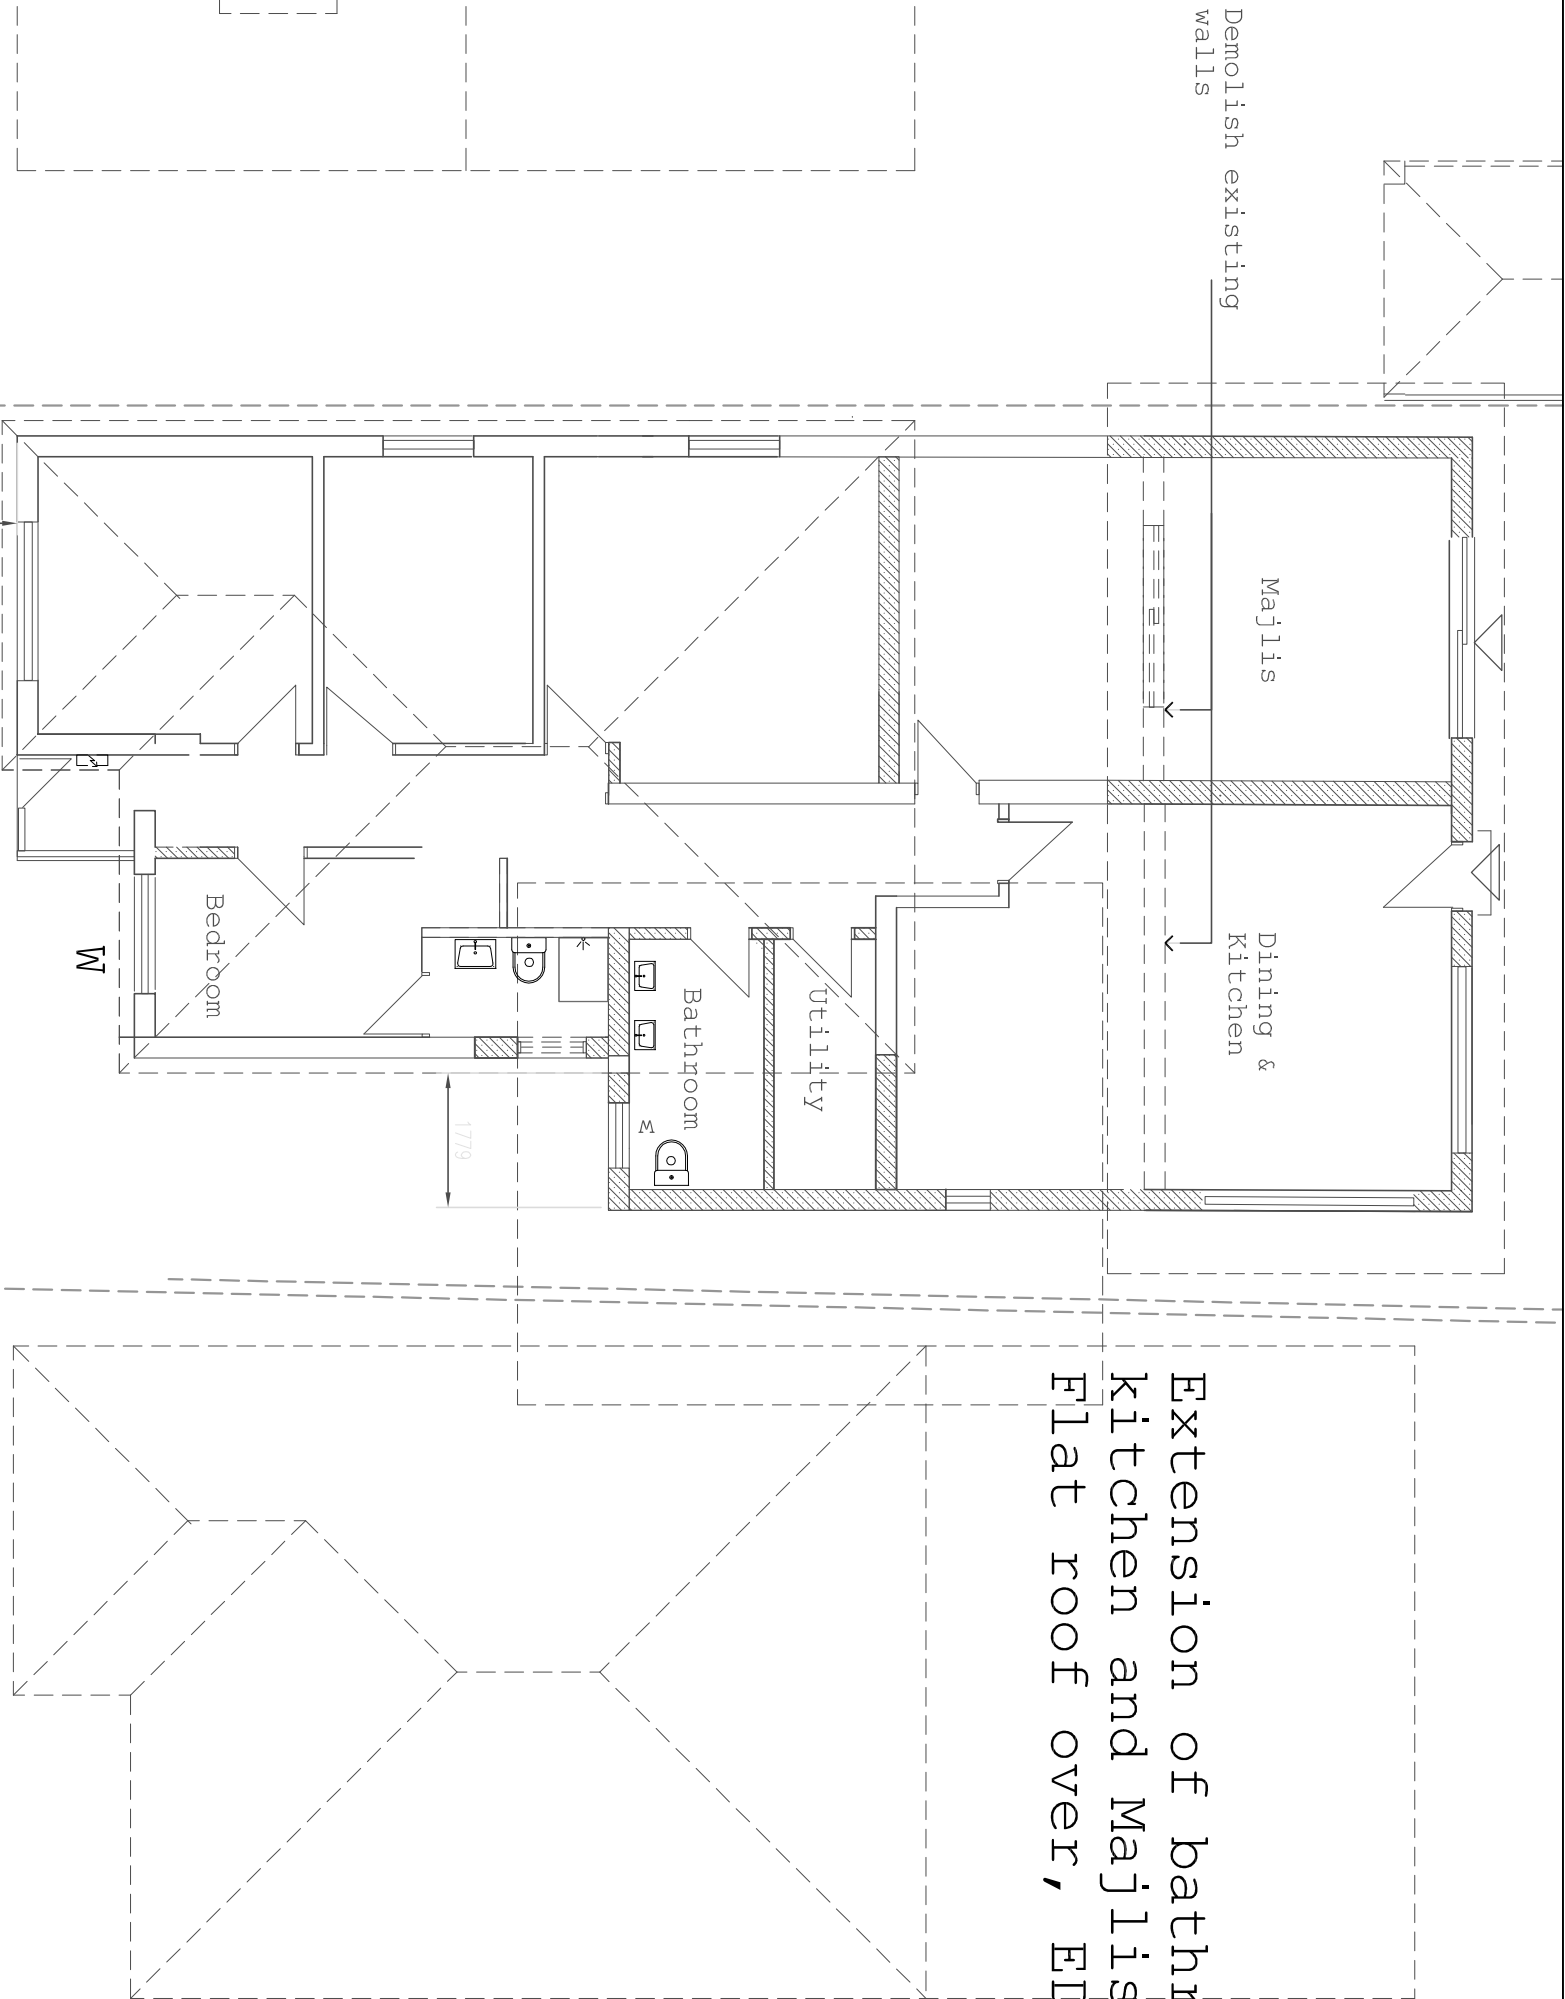

25 Clifton Gardens

Proposed Ground Floor

Extension at Rear. bedroom, kitchen, bathroom, majlis & Outbuilding. 25 Clifton Gardens, SO18 3DA

Proposed Floor Plan

25-31 000
1/100

Mr A. Nazari
25 Clifton Gardens
SO18 3DA
mob:07532 718642