


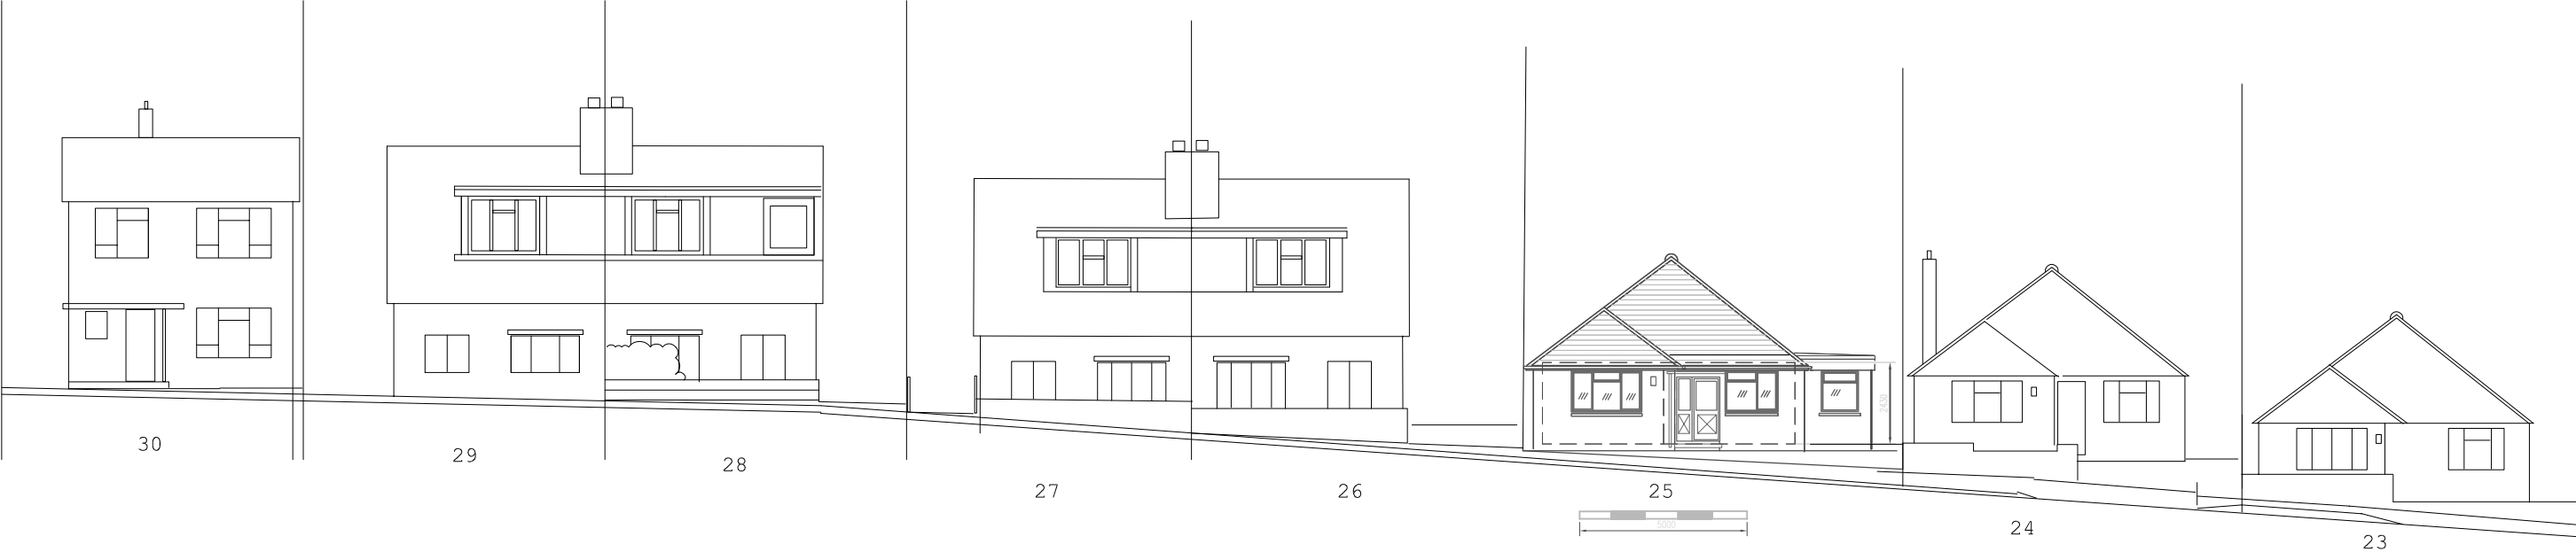

# Street Elevation

Rev: Proposal 20.05.24

Project:

Extension at Rear. bedroom, kitchen, bathroom, majlis  
& Outbuilding. 25 Clifton Gardens, SO18 3DA

Drawing:

Proposed Street Scene

Dwg No: 25-35

Rev: 000

A3 Paper Size

Scale: 1/200

Drawn By: M O

Issued for:  
Mr A. Nazari  
25 Clifton Gardens  
SO18 3DA  
Southampton  
mob:07532 718642