
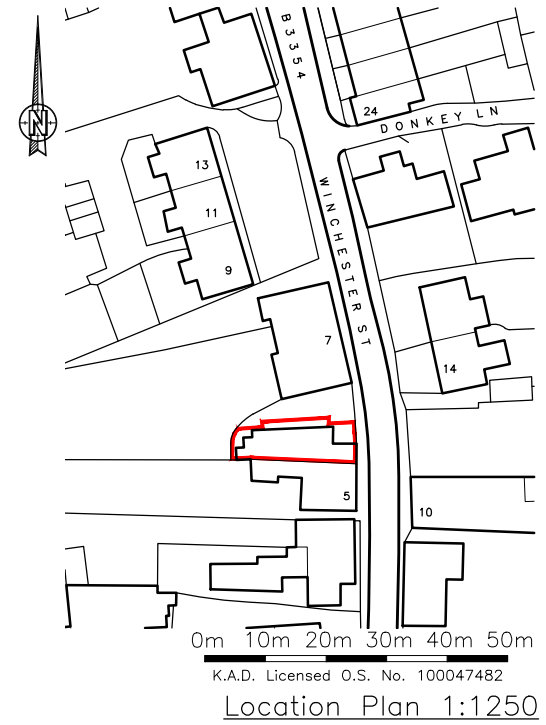
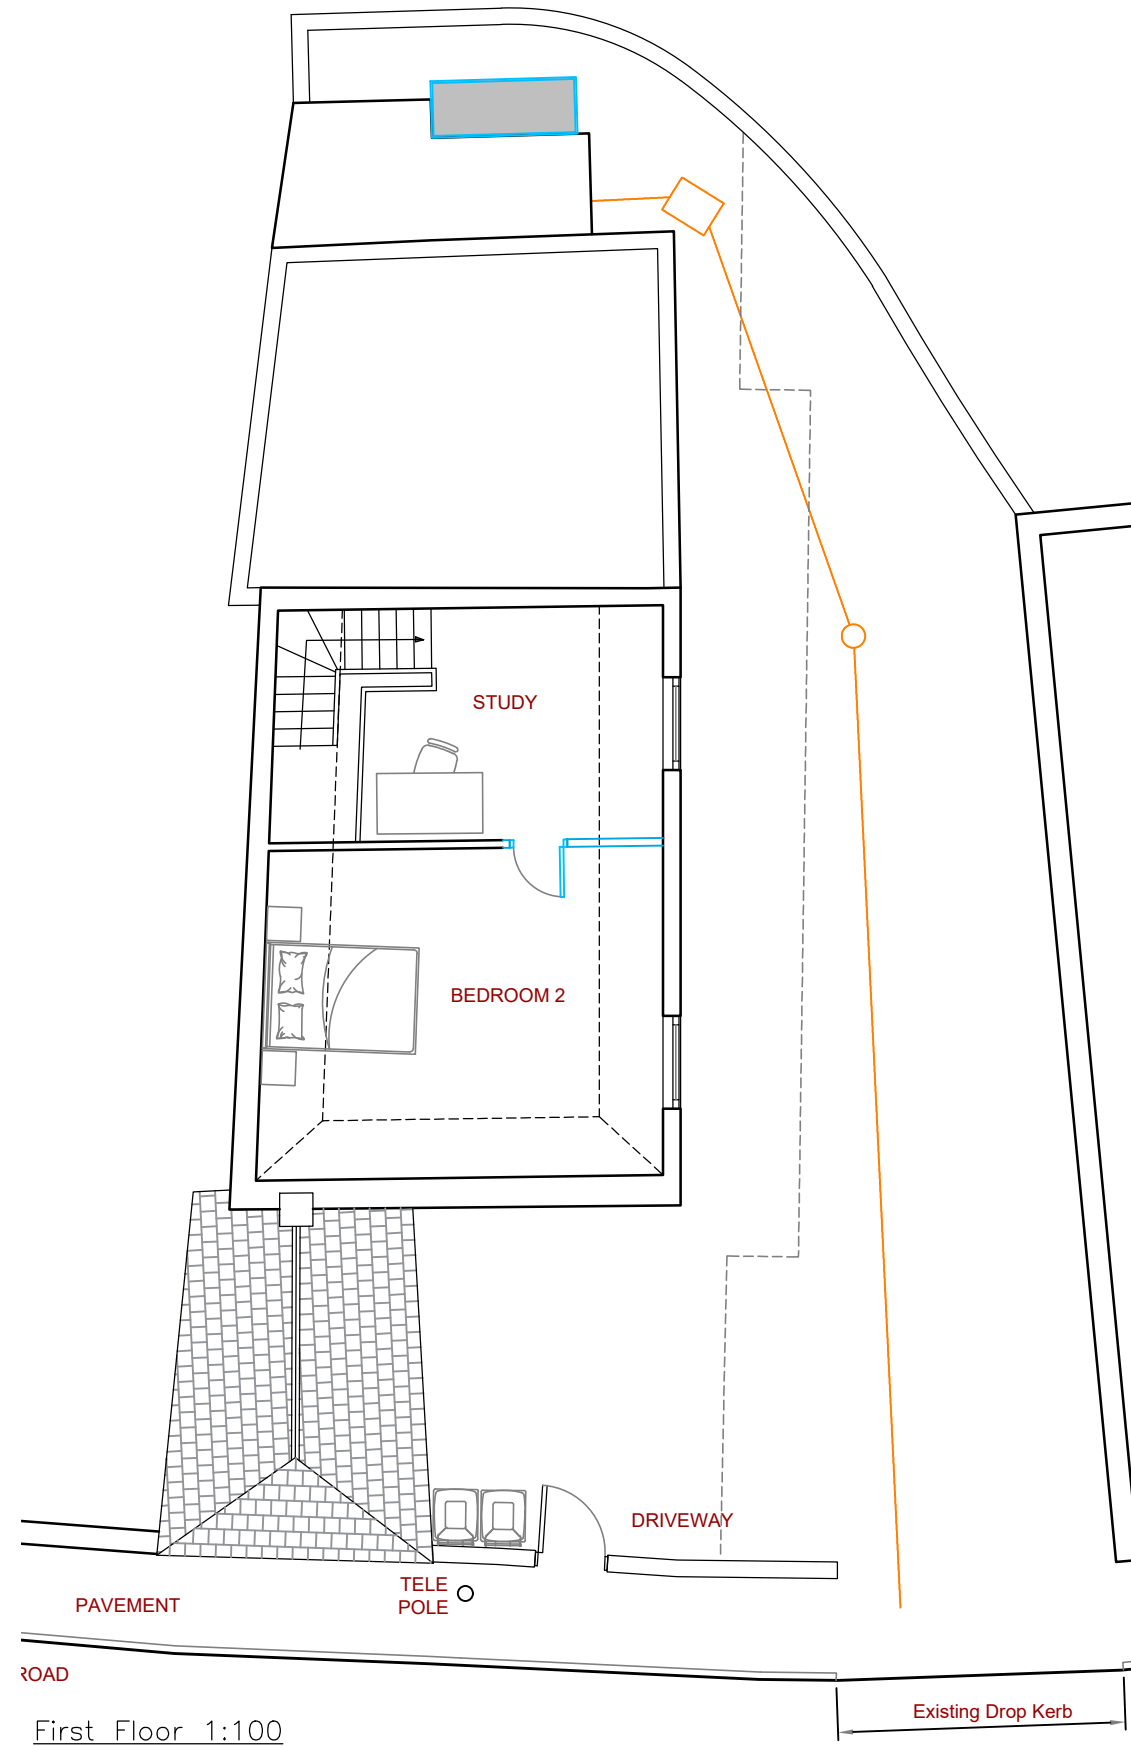
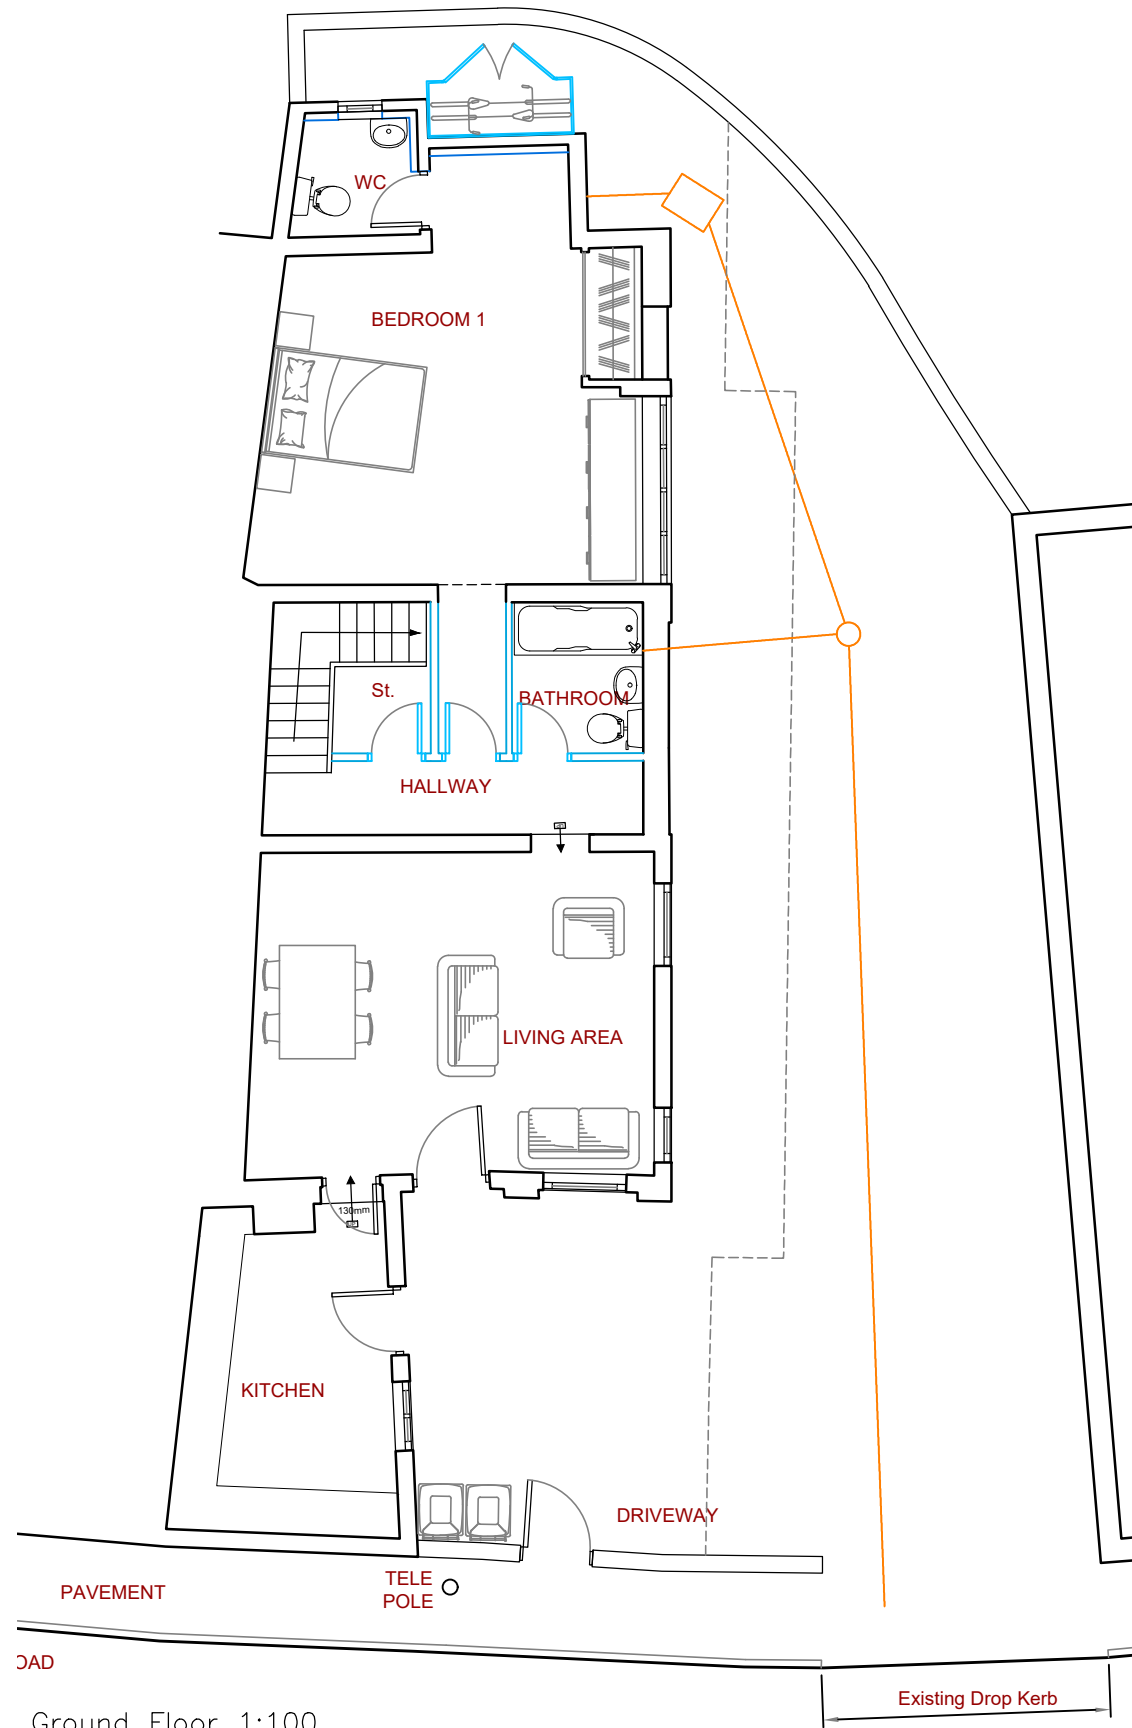


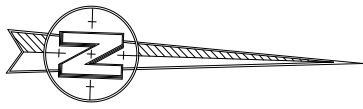

Rev	Revision	By	Date

KNIGHT Consulting

ARCHITECTURE - SURVEYING - PLANNING

admin@knight-consulting.co.uk www.knight-consulting.co.uk

First Floor Unit 7
The Quarterdeck
Port Solent
PO6 4TP
T: 01489 660194

Client

CLIENT

Project

LAND AND BUILDING ON THE WEST SIDE OF WINCHESTER STREET, BOTLEY, SOUTHAMPTON, SO30 2EB

Drawing

PROPOSED FLOOR PLANS

Scale	Date
1:100@A3	JUL 2024

Project no.	Sequential	Bldg/Floor	Detail	Rev
KC	02	A	PP	.

