






LINEAR SCALE 1:100
A4 @ 1:100

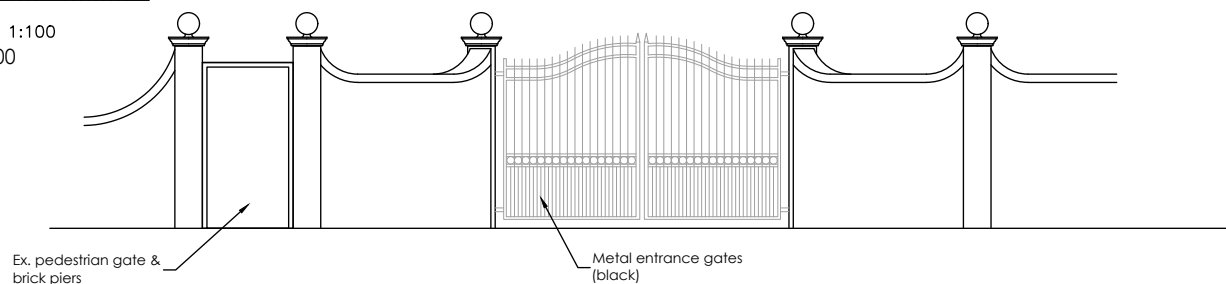


Existing Elevation (main gates) 1:100

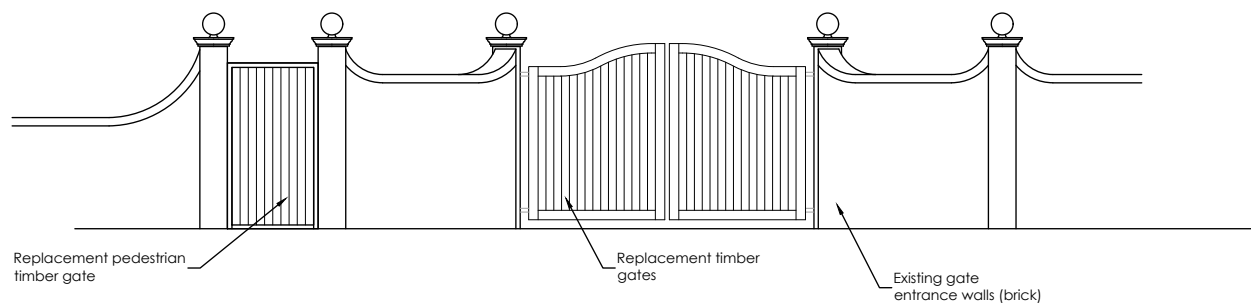

Proposed Elevation (main gates) 1:100

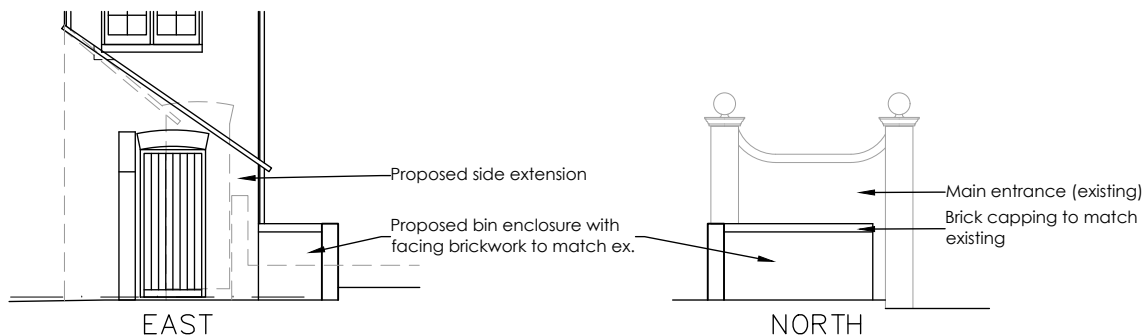

Proposed Elevations (bin enclosure) 1:100

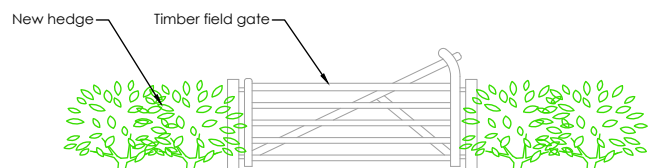

Proposed Elevation (secondary field gate) 1:100

Note:


All new and replacement gates to be in oak with an oil finish or similar

B 9/07/24 Ex. main gates and bin store

A 4.03.24 Field gate omitted

rev: date:

note:

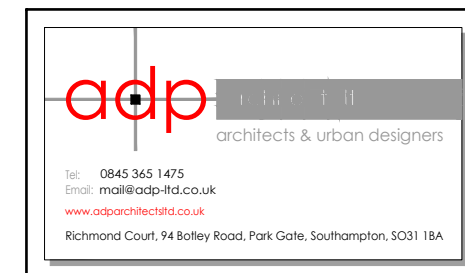

project name/address:

Proposed Entrance Gates
Greywell
High Street
Bursledon
SO31 8DL

client:

Mr & Mrs Wiegman

drawing title:

Elevations – Walls & Gates

job number:

2001

drawing number:

06

revision:

B

drawing scale/size:

1:100 (A4)

date:

Nov 23

drawn: