
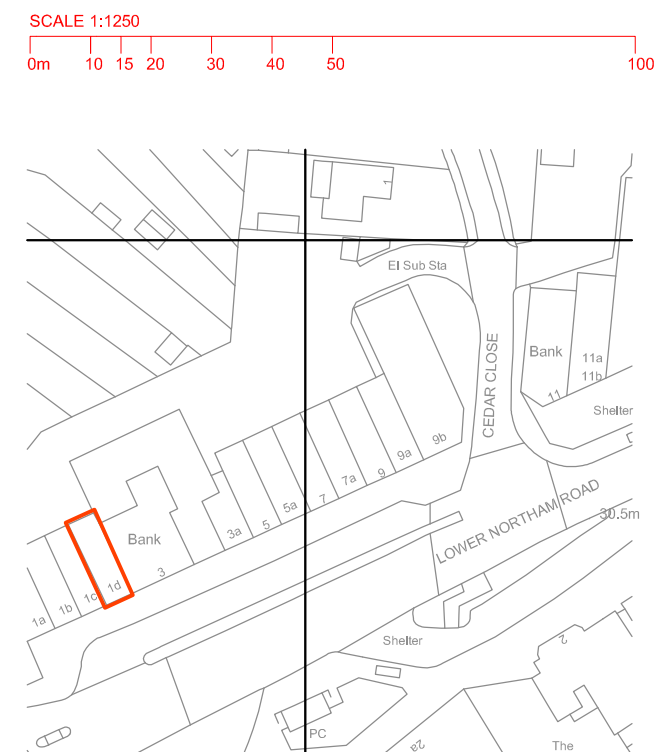


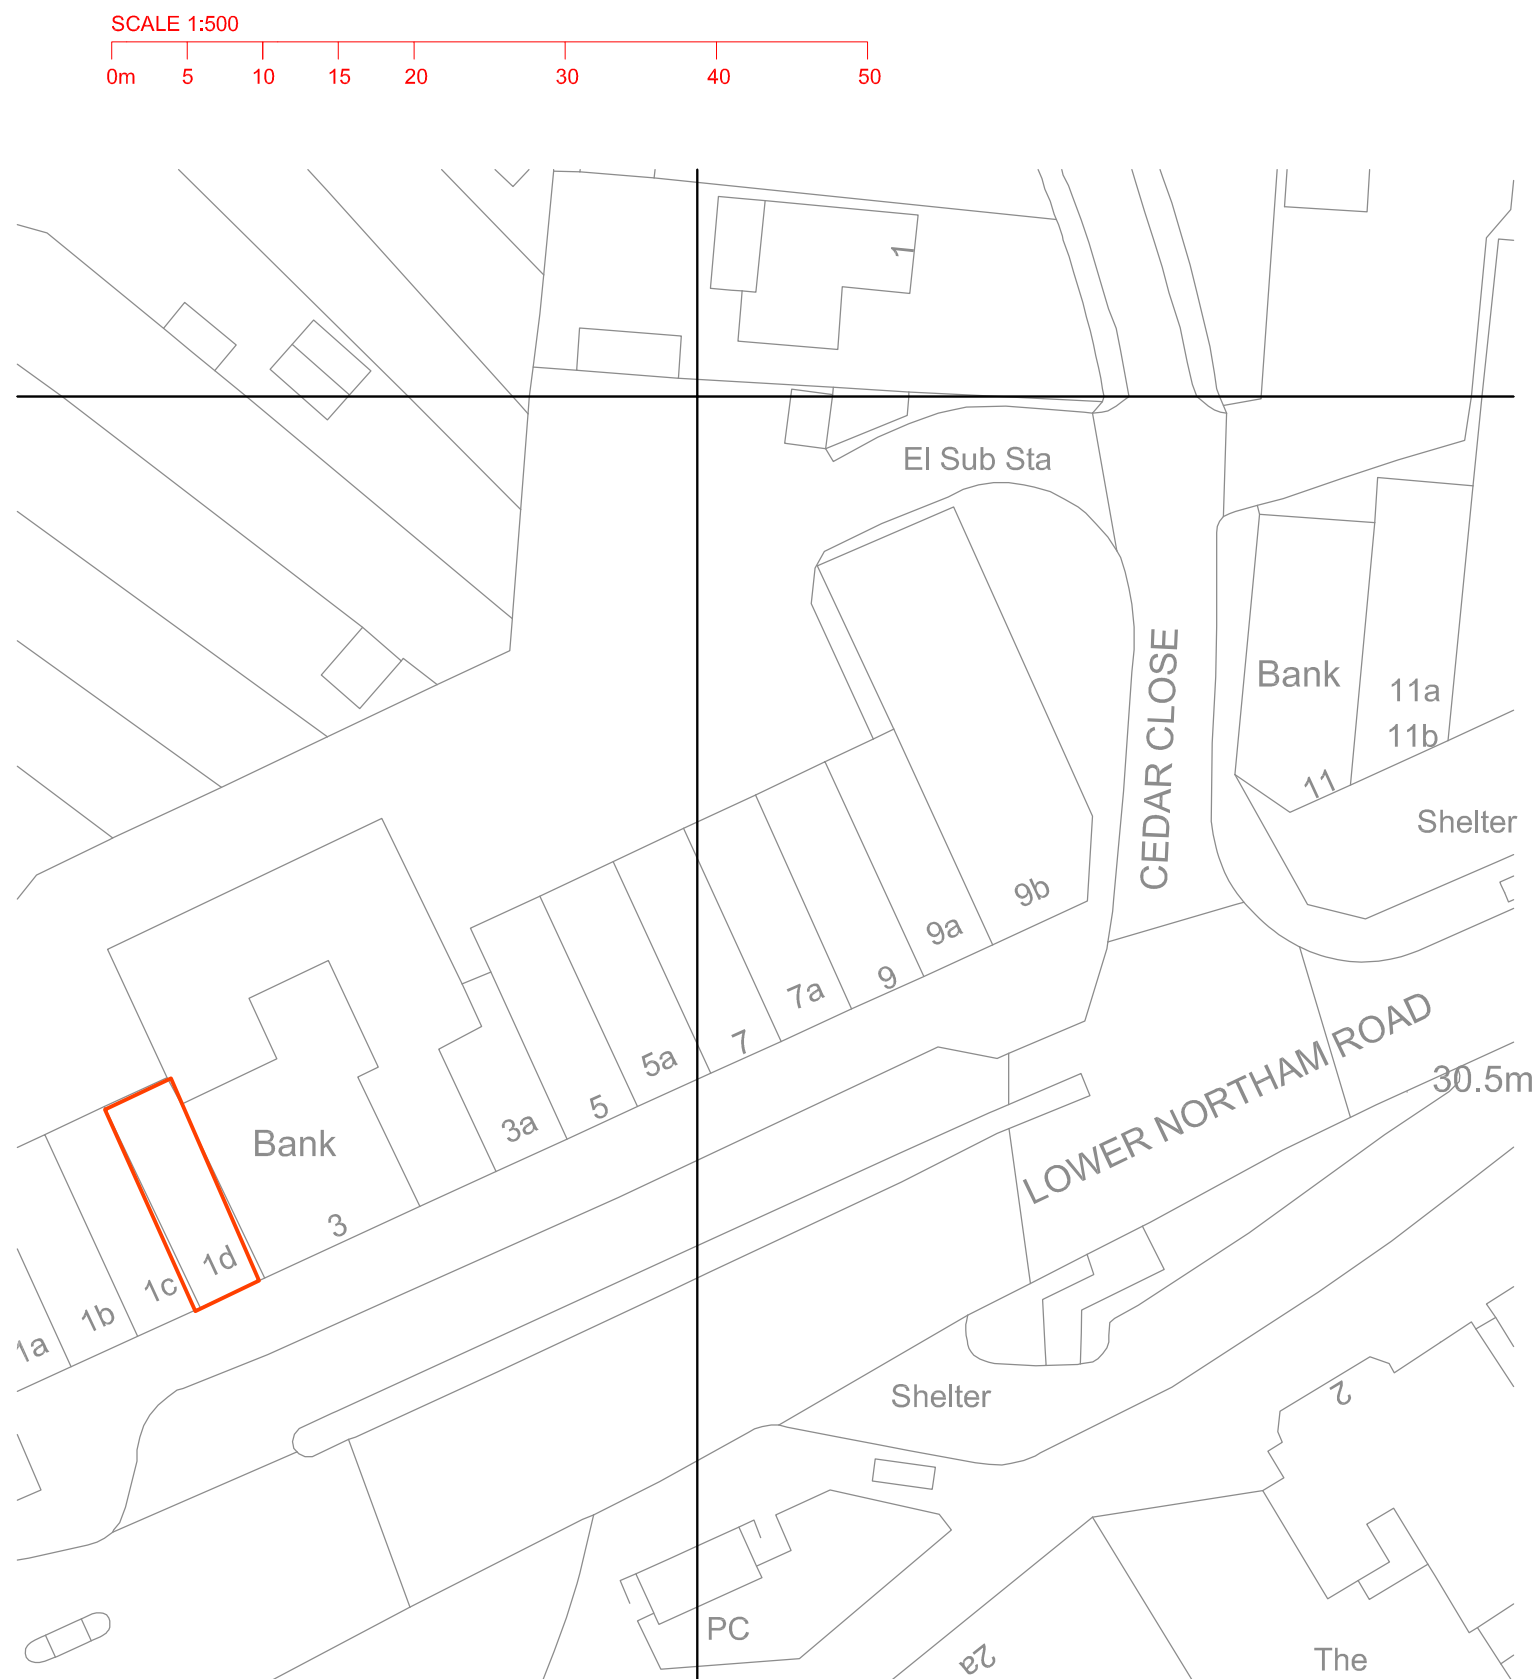

1D Lower Northam Road
Hedge End
Southampton
SO30 4FN

scale 1:500,1250 @A3