


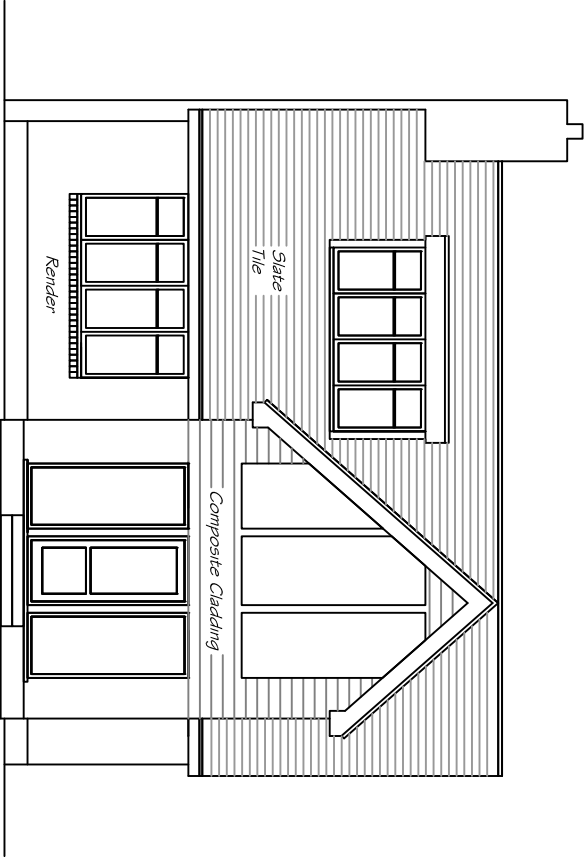


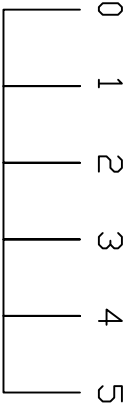


PROPOSED FRONT
ELEVATION A.

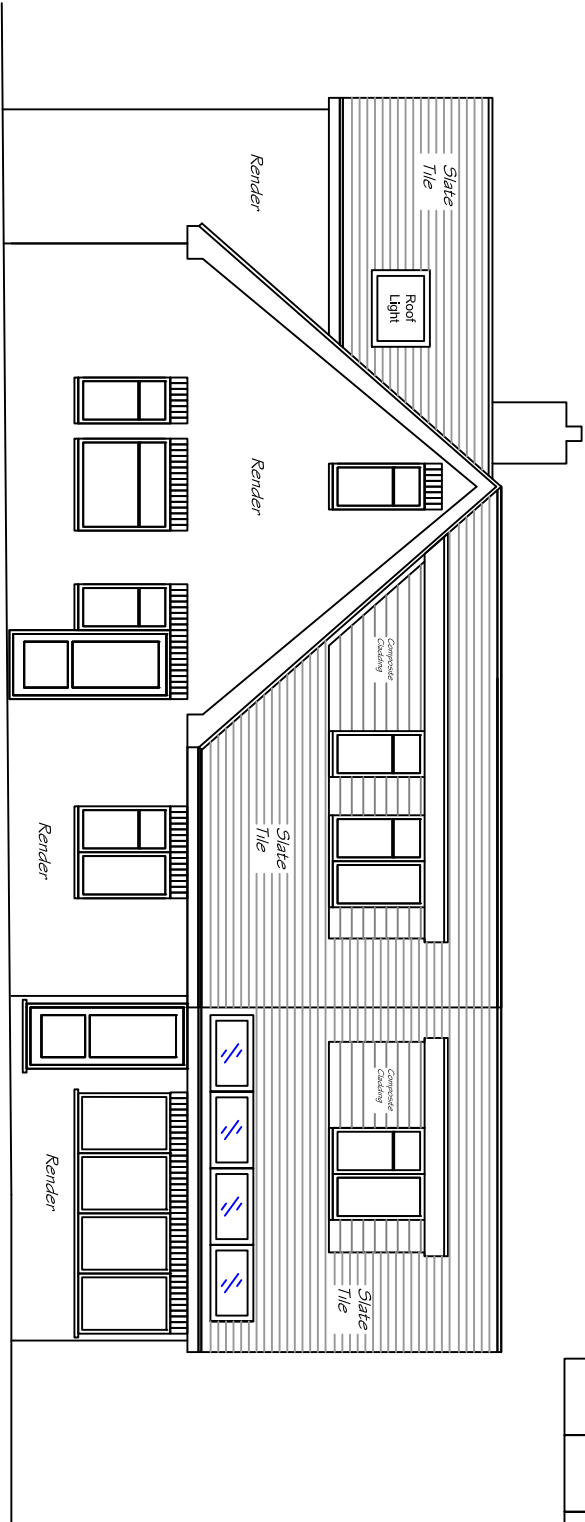

PROPOSED
SIDE ELEVATION A.

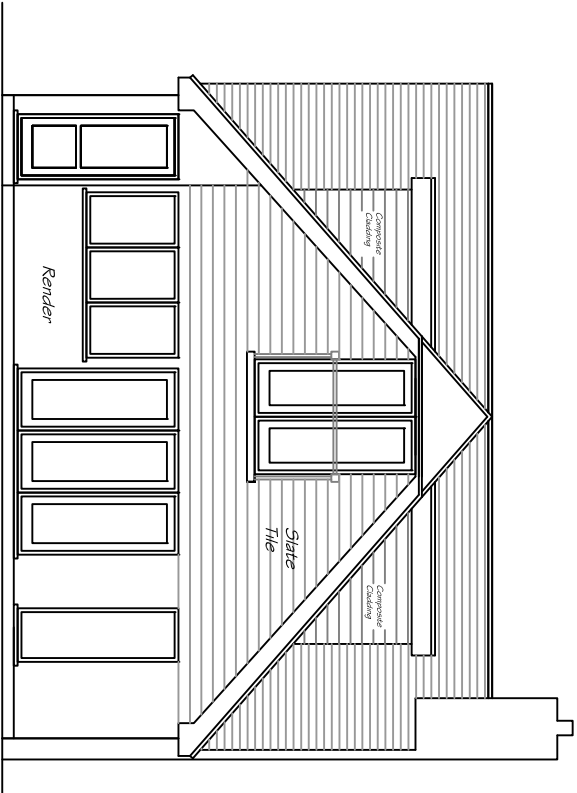

PROPOSED
REAR
ELEVATION A.

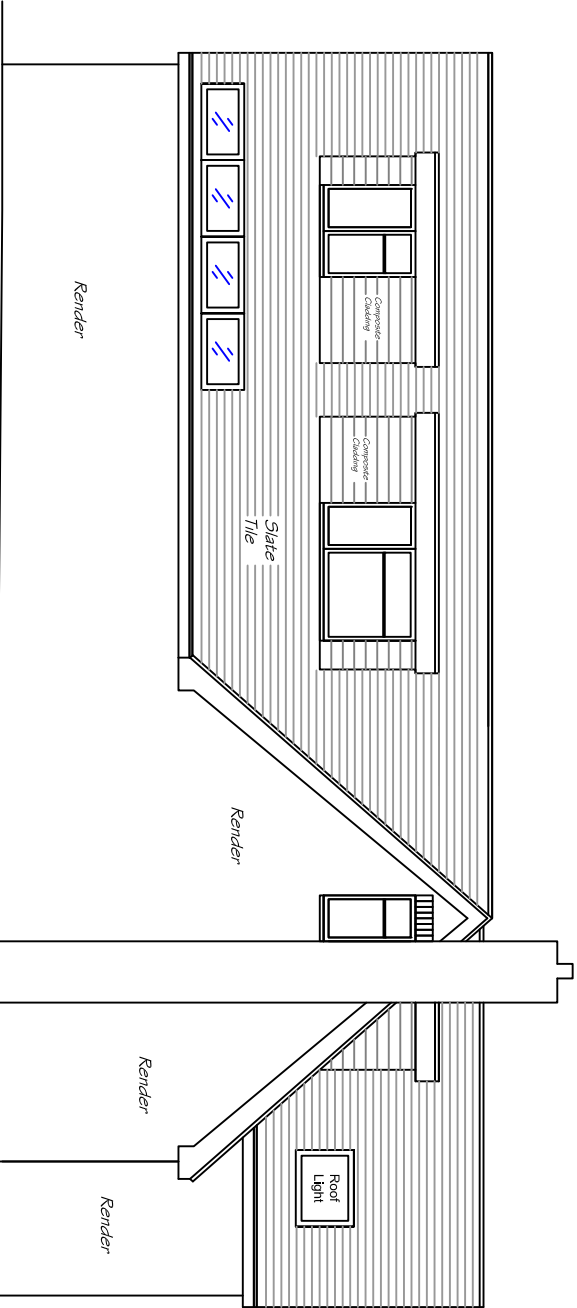

PROPOSED
SIDE ELEVATION A.

All dependent & detail shown on this drawing to be checked on site by the contractor before fabrication & erection. Please liaise with the project manager with any queries which are appropriate for the circumstances in which the work is to be carried out. This drawing is not to be used for any other purpose without the written consent of the project manager. This drawing is not to be used for any other purpose without the written consent of the project manager.

These drawings to be used in conjunction with the approved Building Notice for the project deposit at street & project information.

Project Name/Address THE MOUNT,
WILLOW GROVE,
FAIR DAK,
SD50 7BJ

Clients name MURRAY

Drawing Title: PROPOSED ELEVATIONS A

Drawing Scale	Drawing No	Date
1:100	006B	18/6/2024